

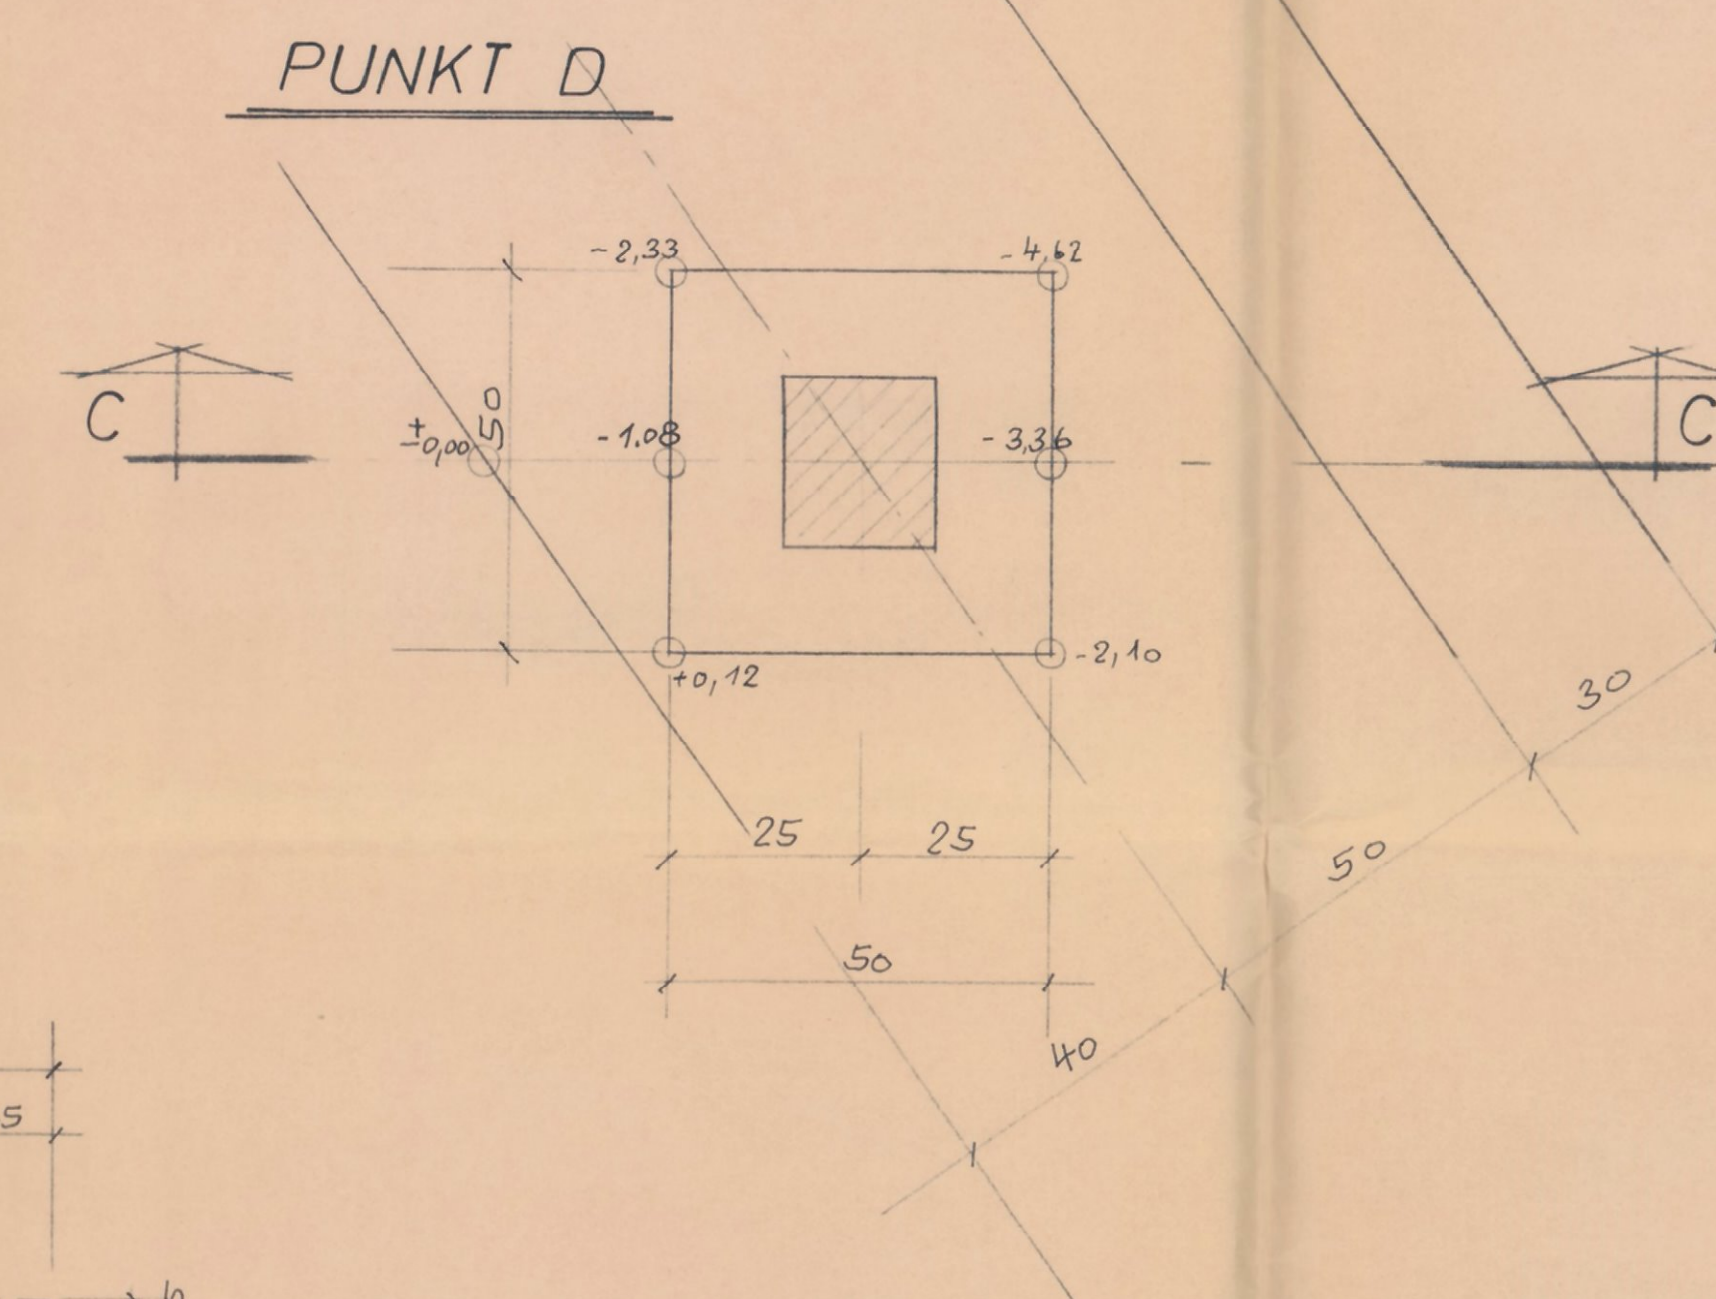
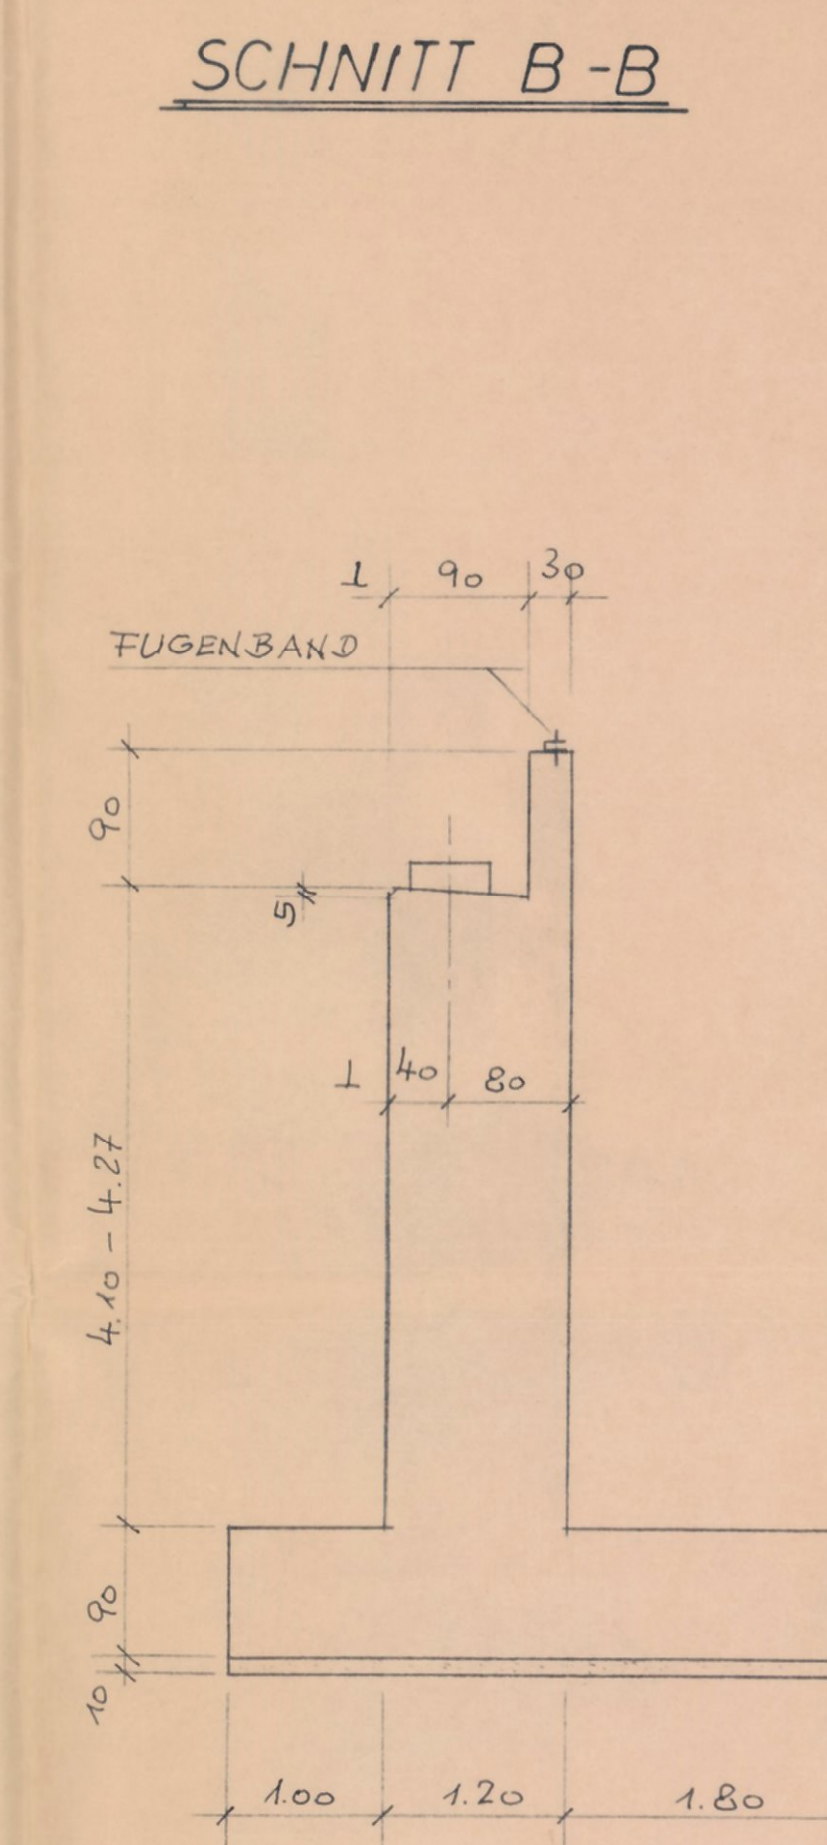
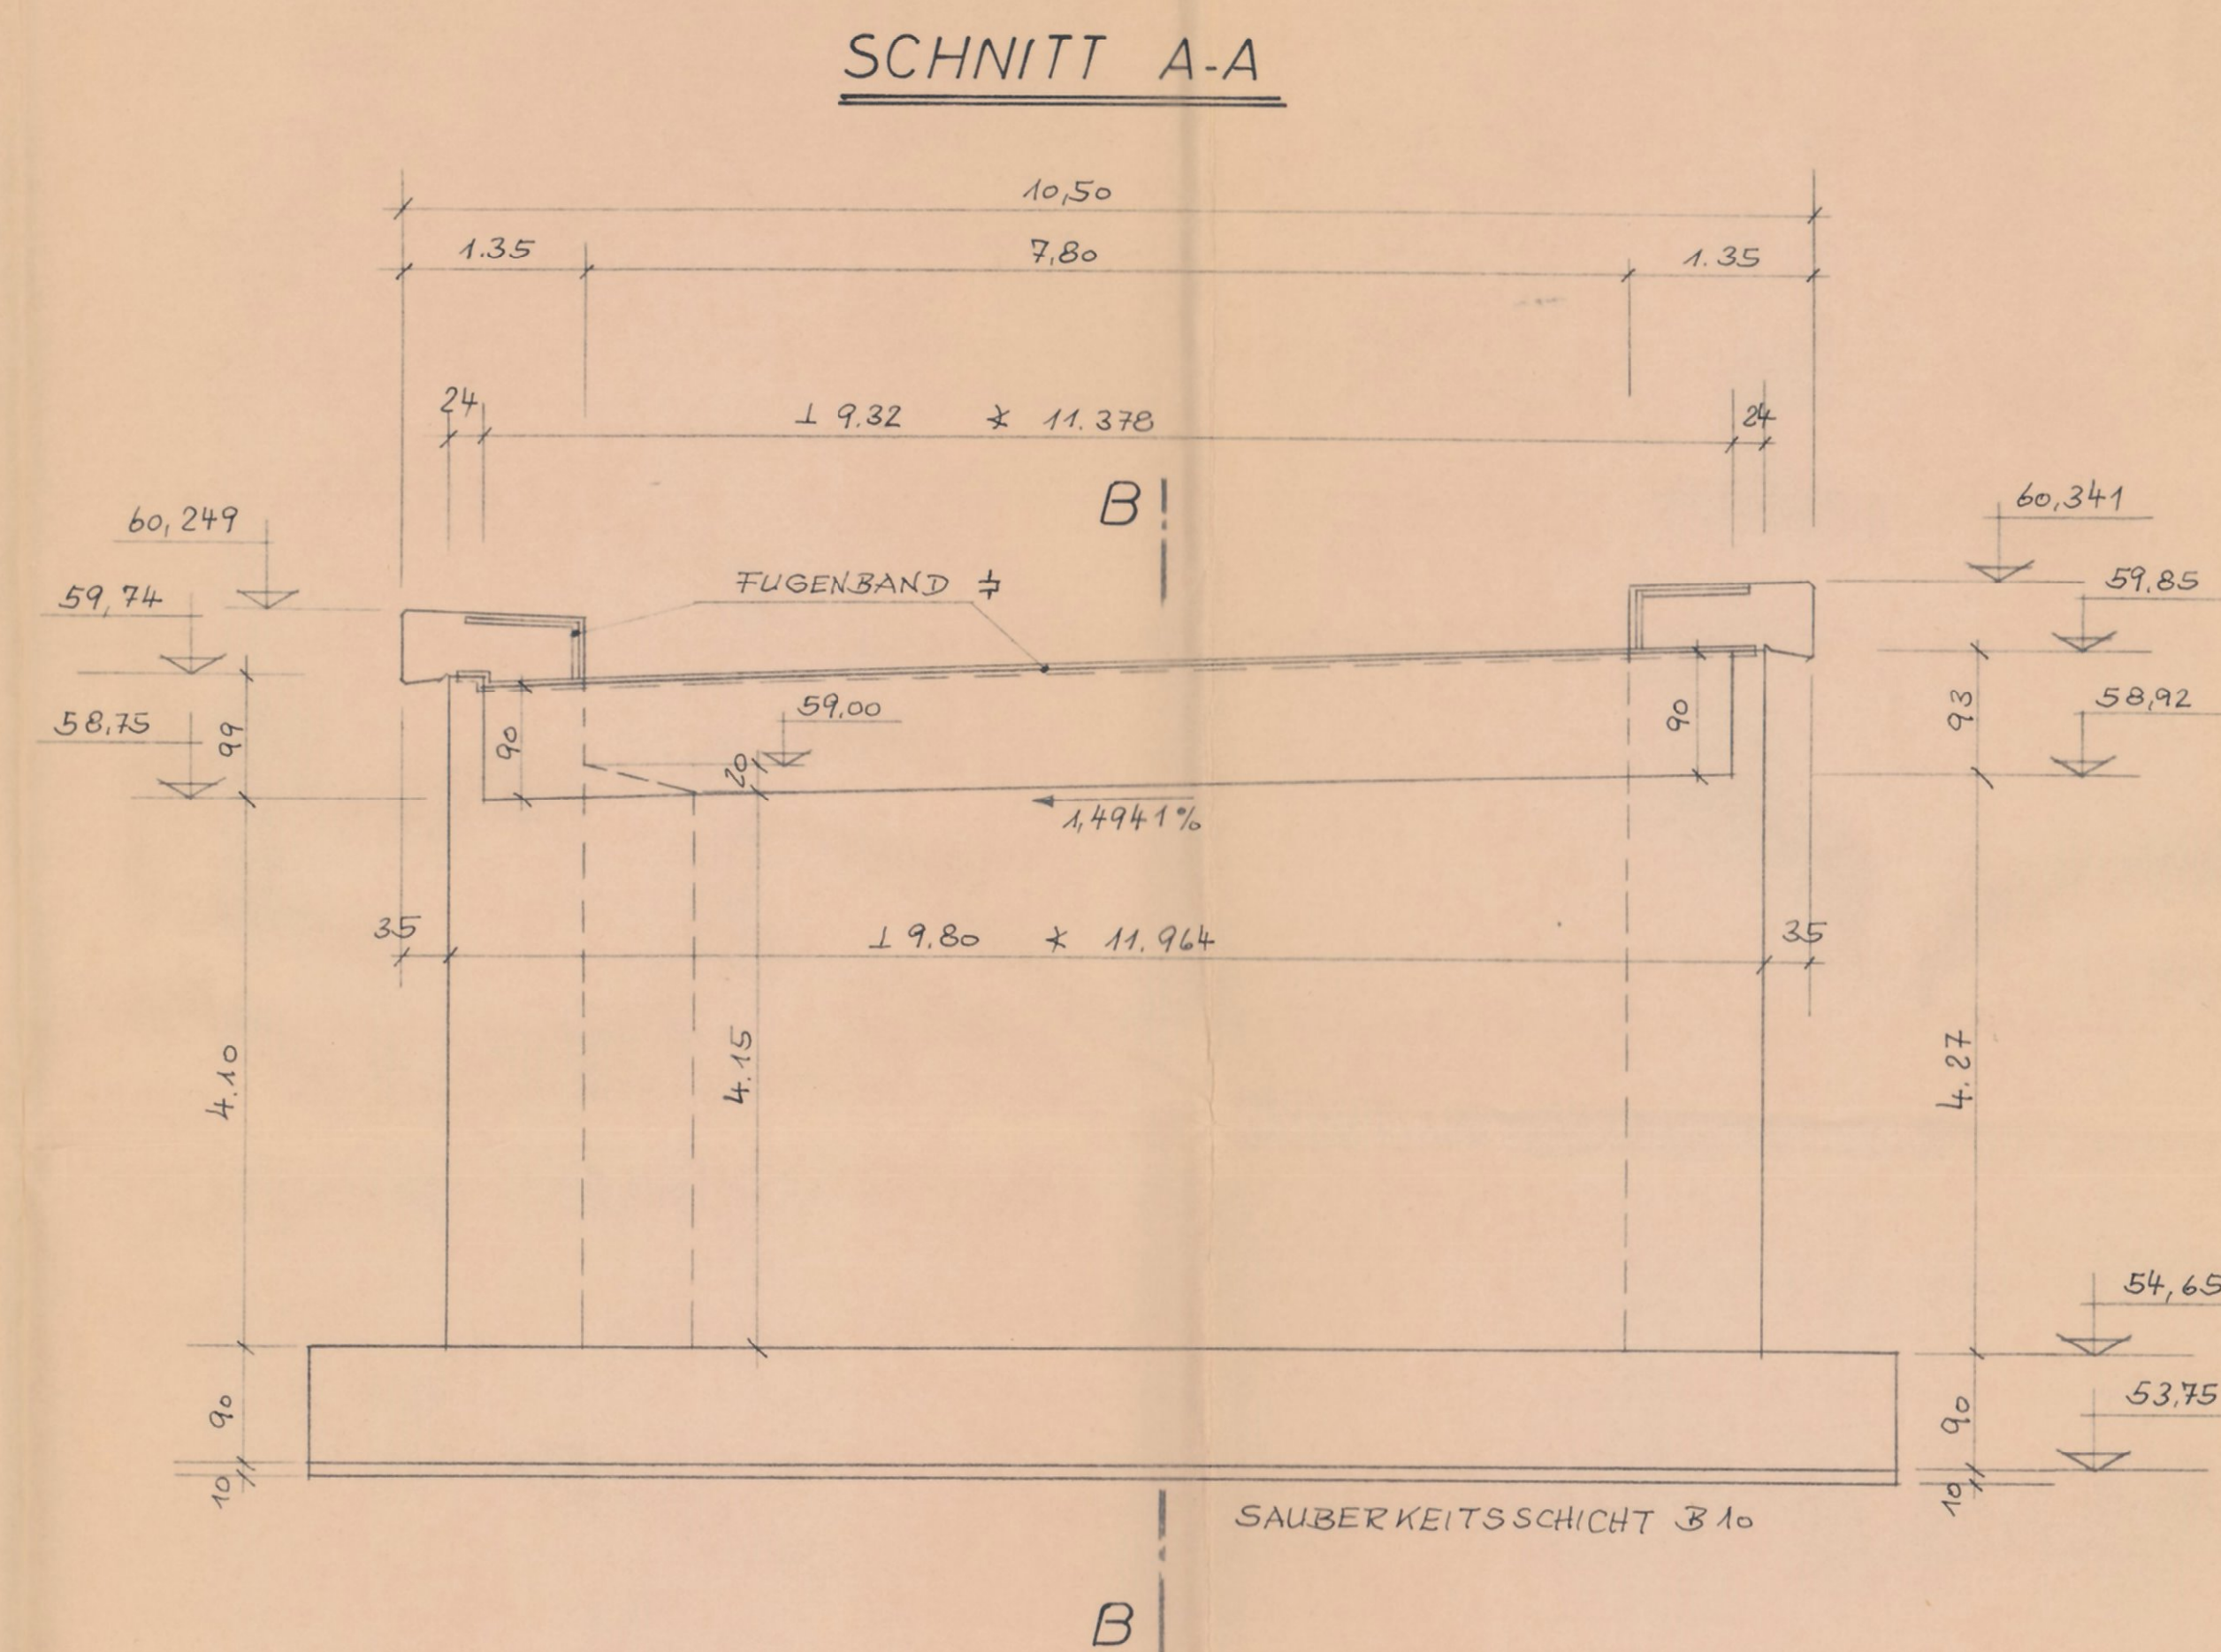
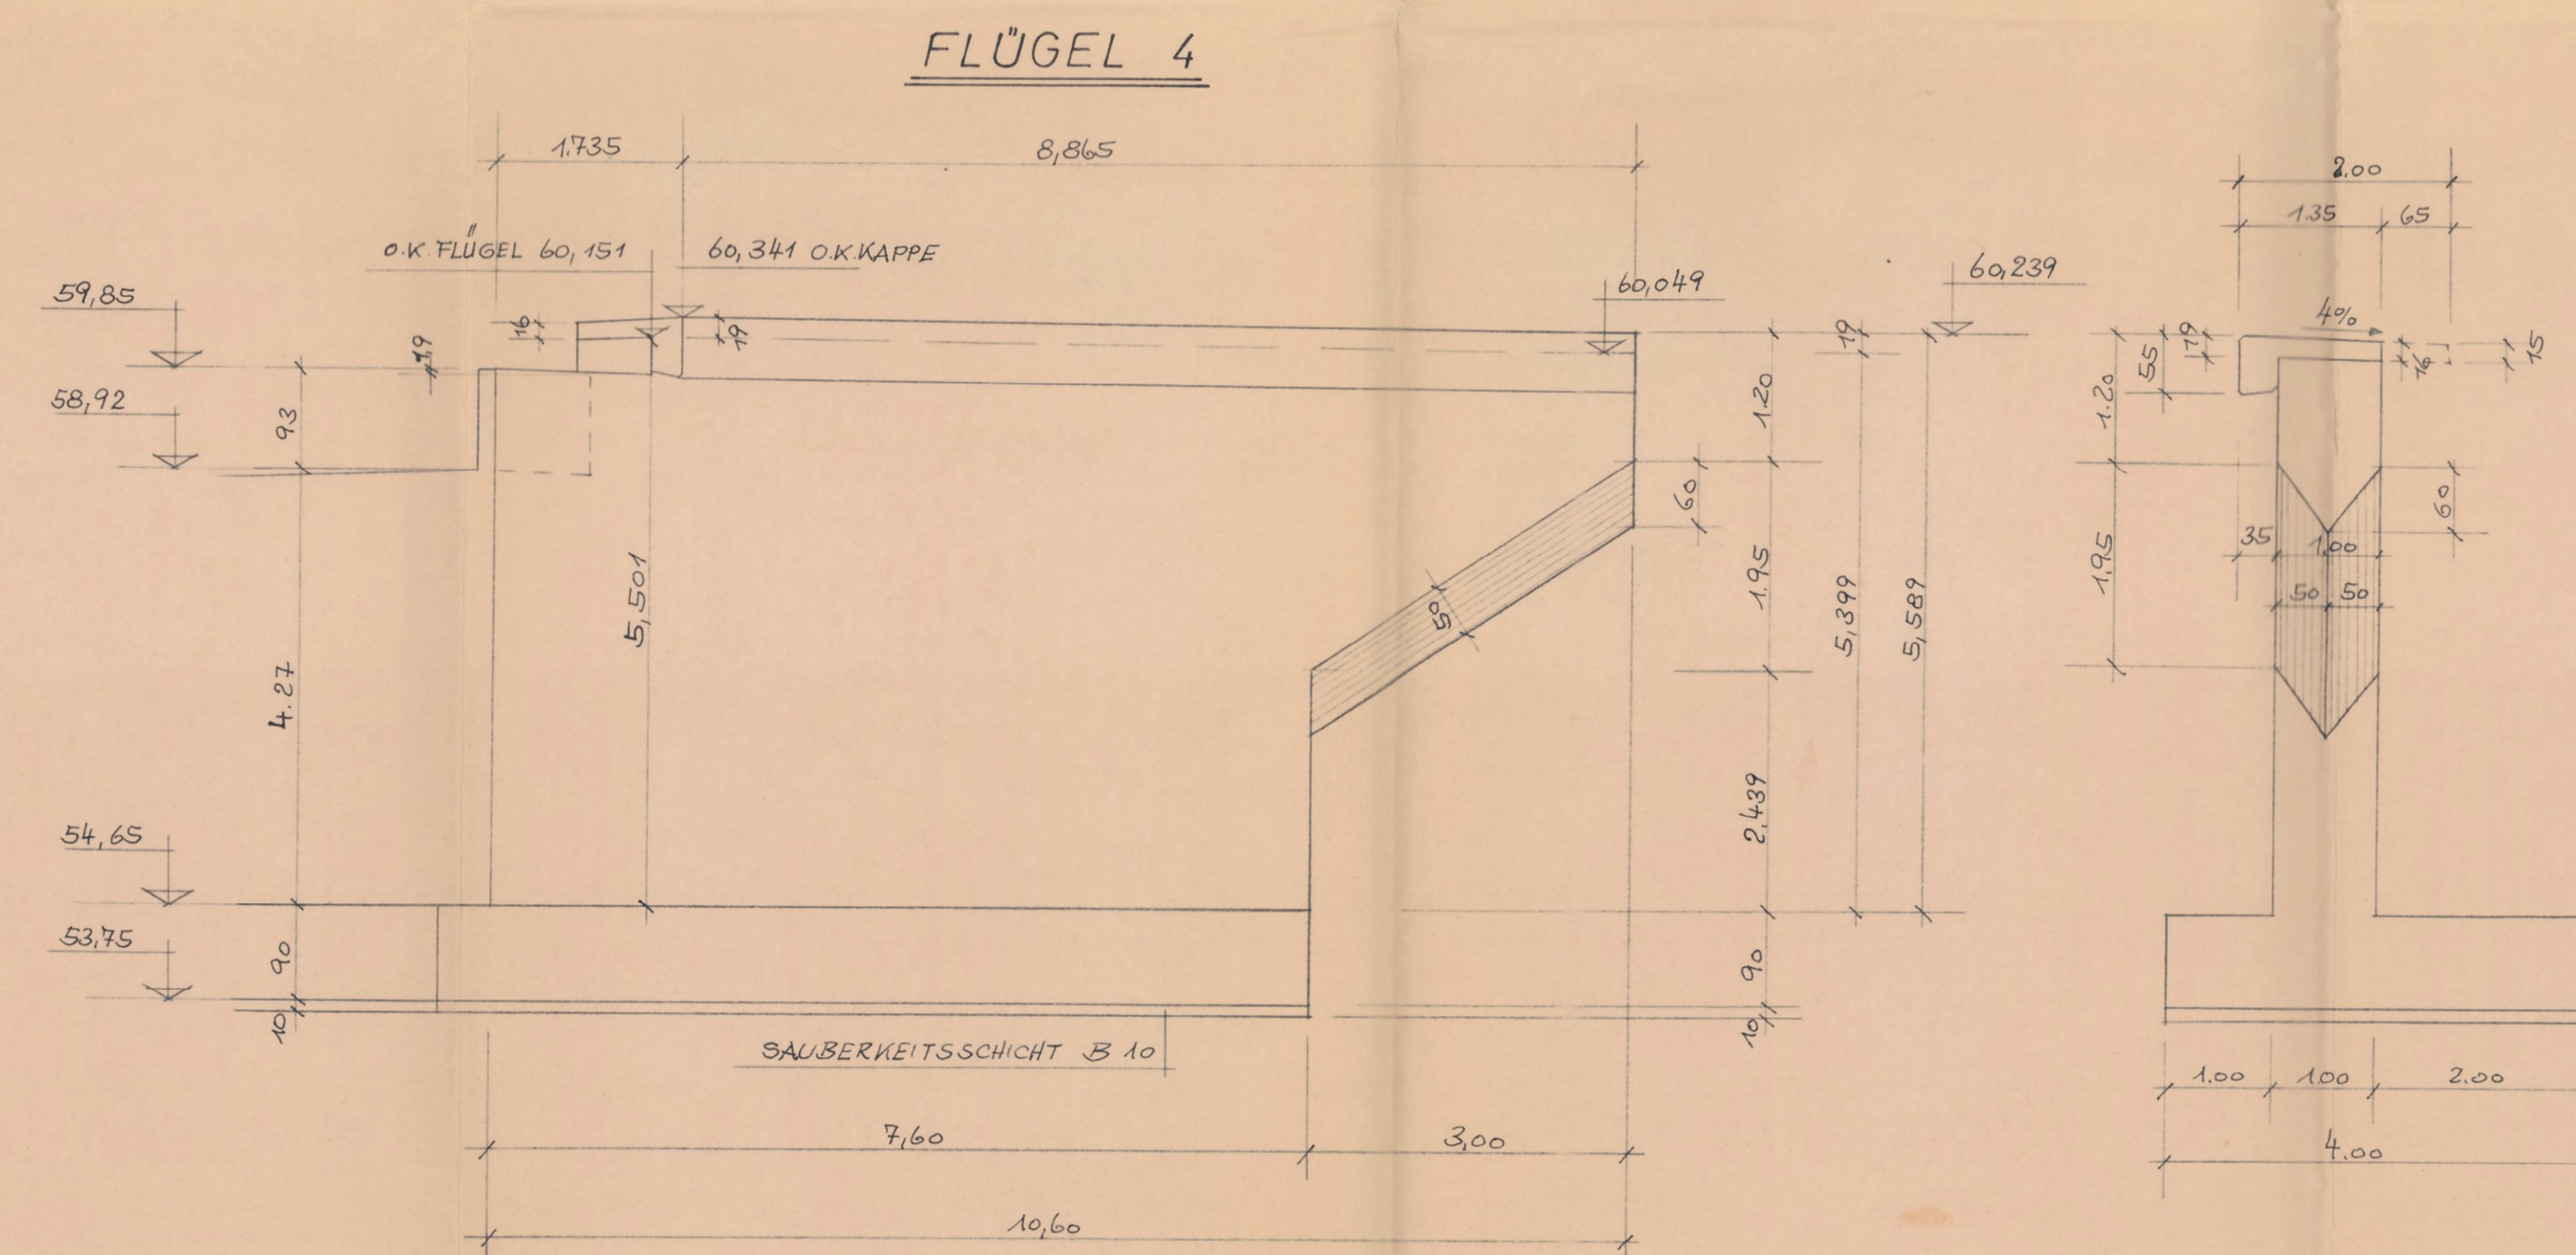
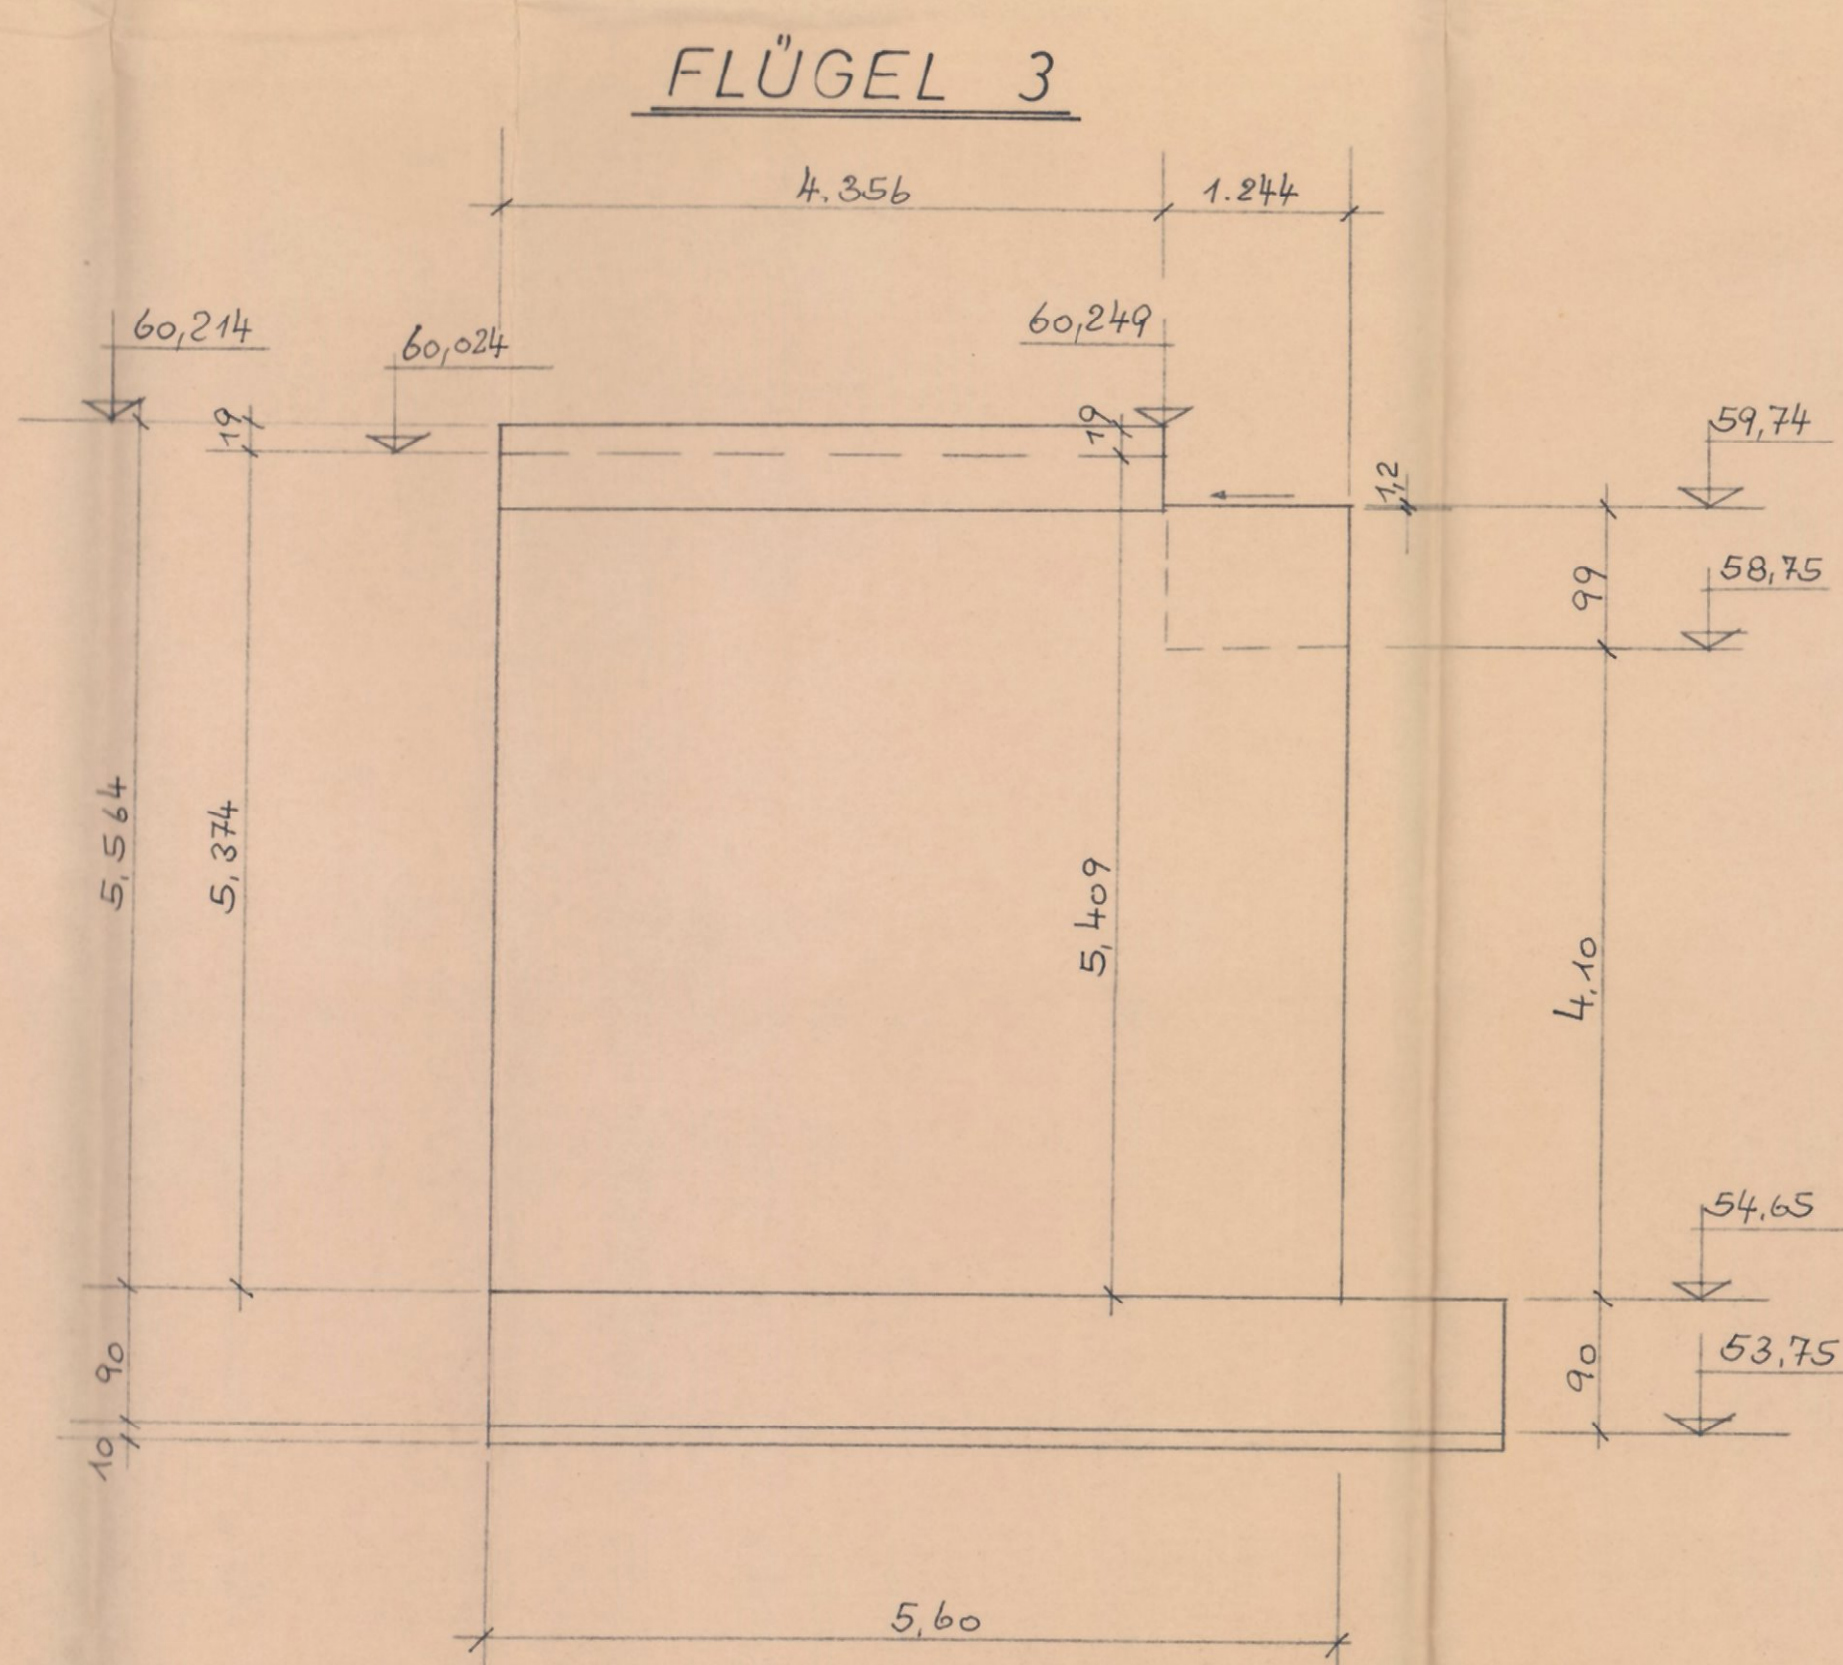


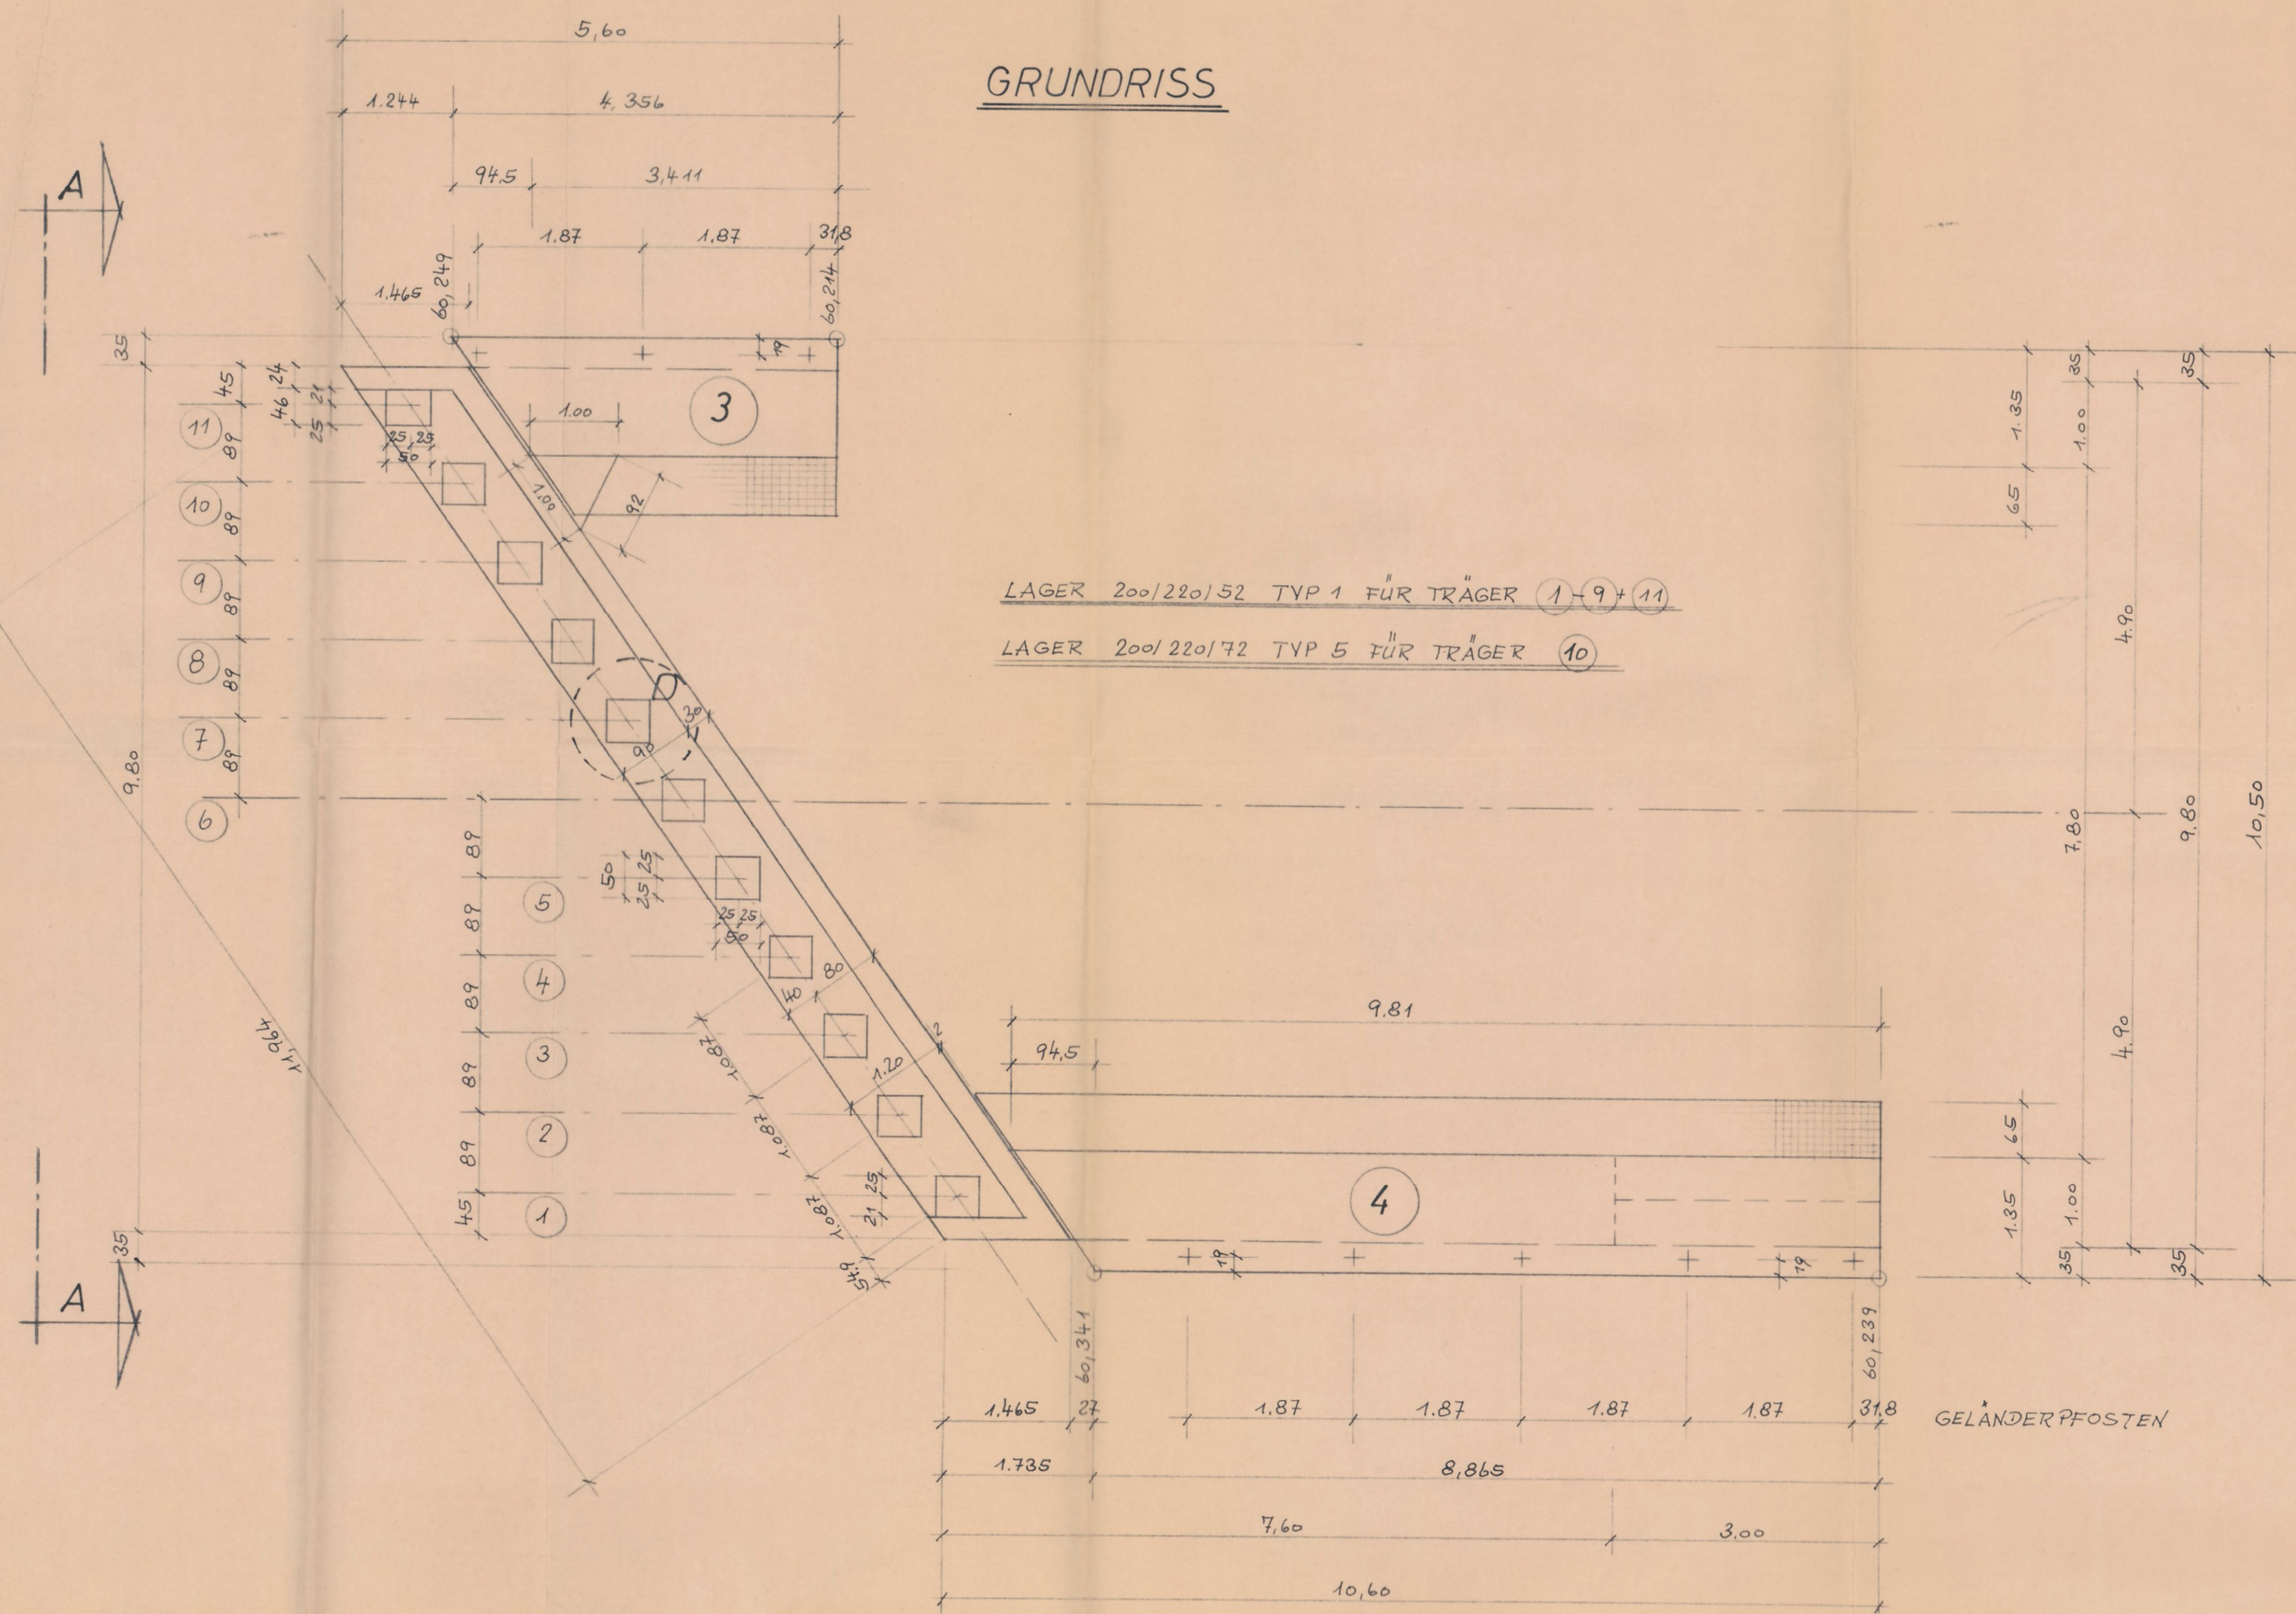

SOCKELHÖHEN

TRÄGER	SOCKELHÖHE	HÖHE ÜBER NN
1	0,152	59,068
2	0,152	59,052
3	0,150	59,034
4	0,150	59,018
5	0,150	59,001
6	0,150	58,985
7	0,150	58,969
8	0,149	58,952
9	0,150	58,936
10	0,149	58,919
11	0,209	58,963

SNITT C-C

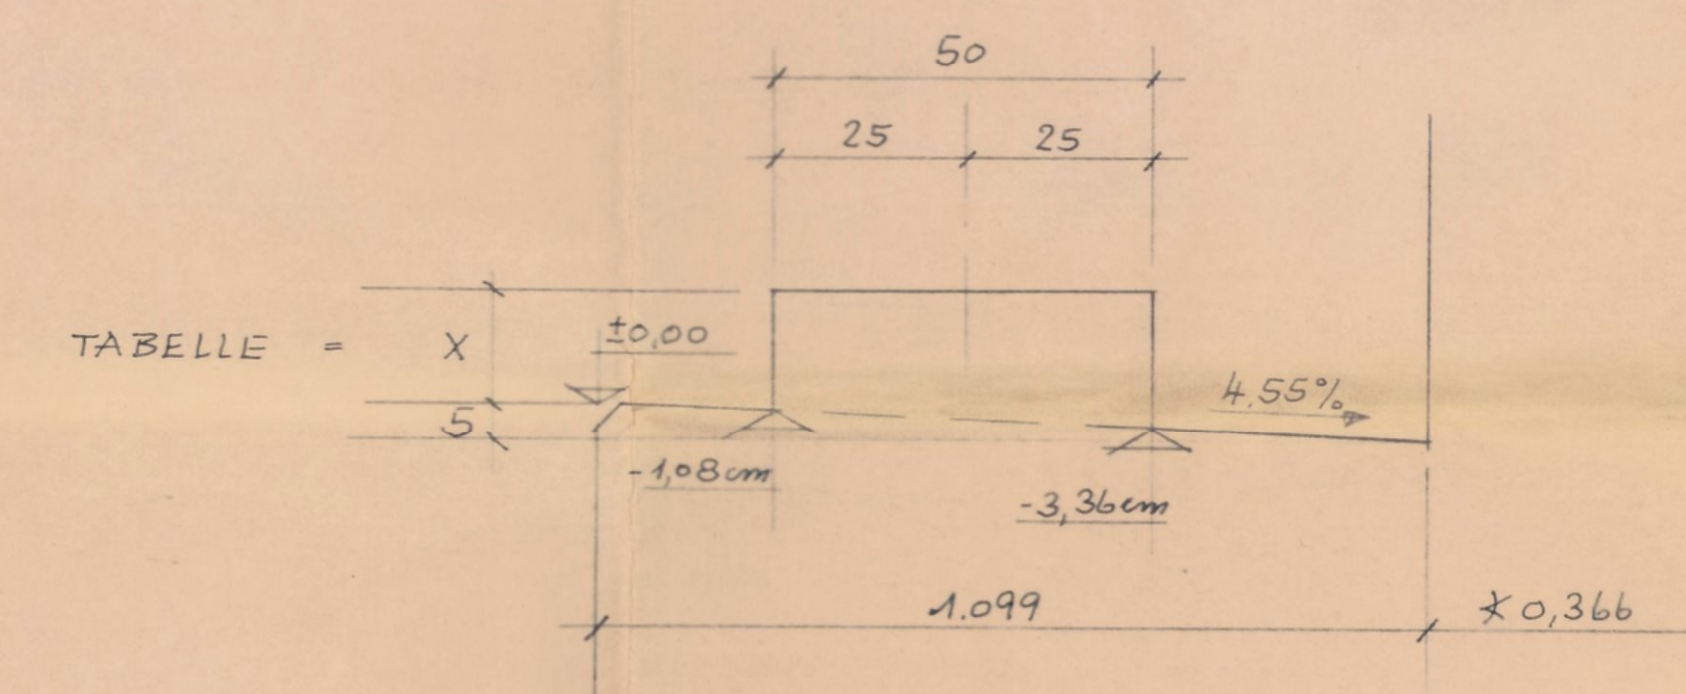

BETON B 25
 BETONSTAHL 420/500

Alle Maße sind am Bau zu prüfen!
 Unstimmigkeiten sind dem Planverfasser sofort zu melden.

4.0056.1

Datum	Name	Änderung
Dipl.-Ing. R. Menke - Dipl.-Ing. H. Köhler Beratende Ingenieure VBI für Statik und Bauwesen 44 Münster 46 Dortmund Julius-Leber-Str. 20, Tel. 75450 Harnackstr. 50, Tel. 128560		
Bauherr:	Kreis Warendorf	Maßstab: 1:50, 1:10
Bauwerk:	Brücke im Zuge der K 46 über die DB Strecke Wanne Bremen in km 80,817	Blattgröße: 138/72 Aufr. Nr.: P 79/8
Schalplan	Widerlager Südseite	Blatt Nr.: 10
Datum:	31.10.79	