

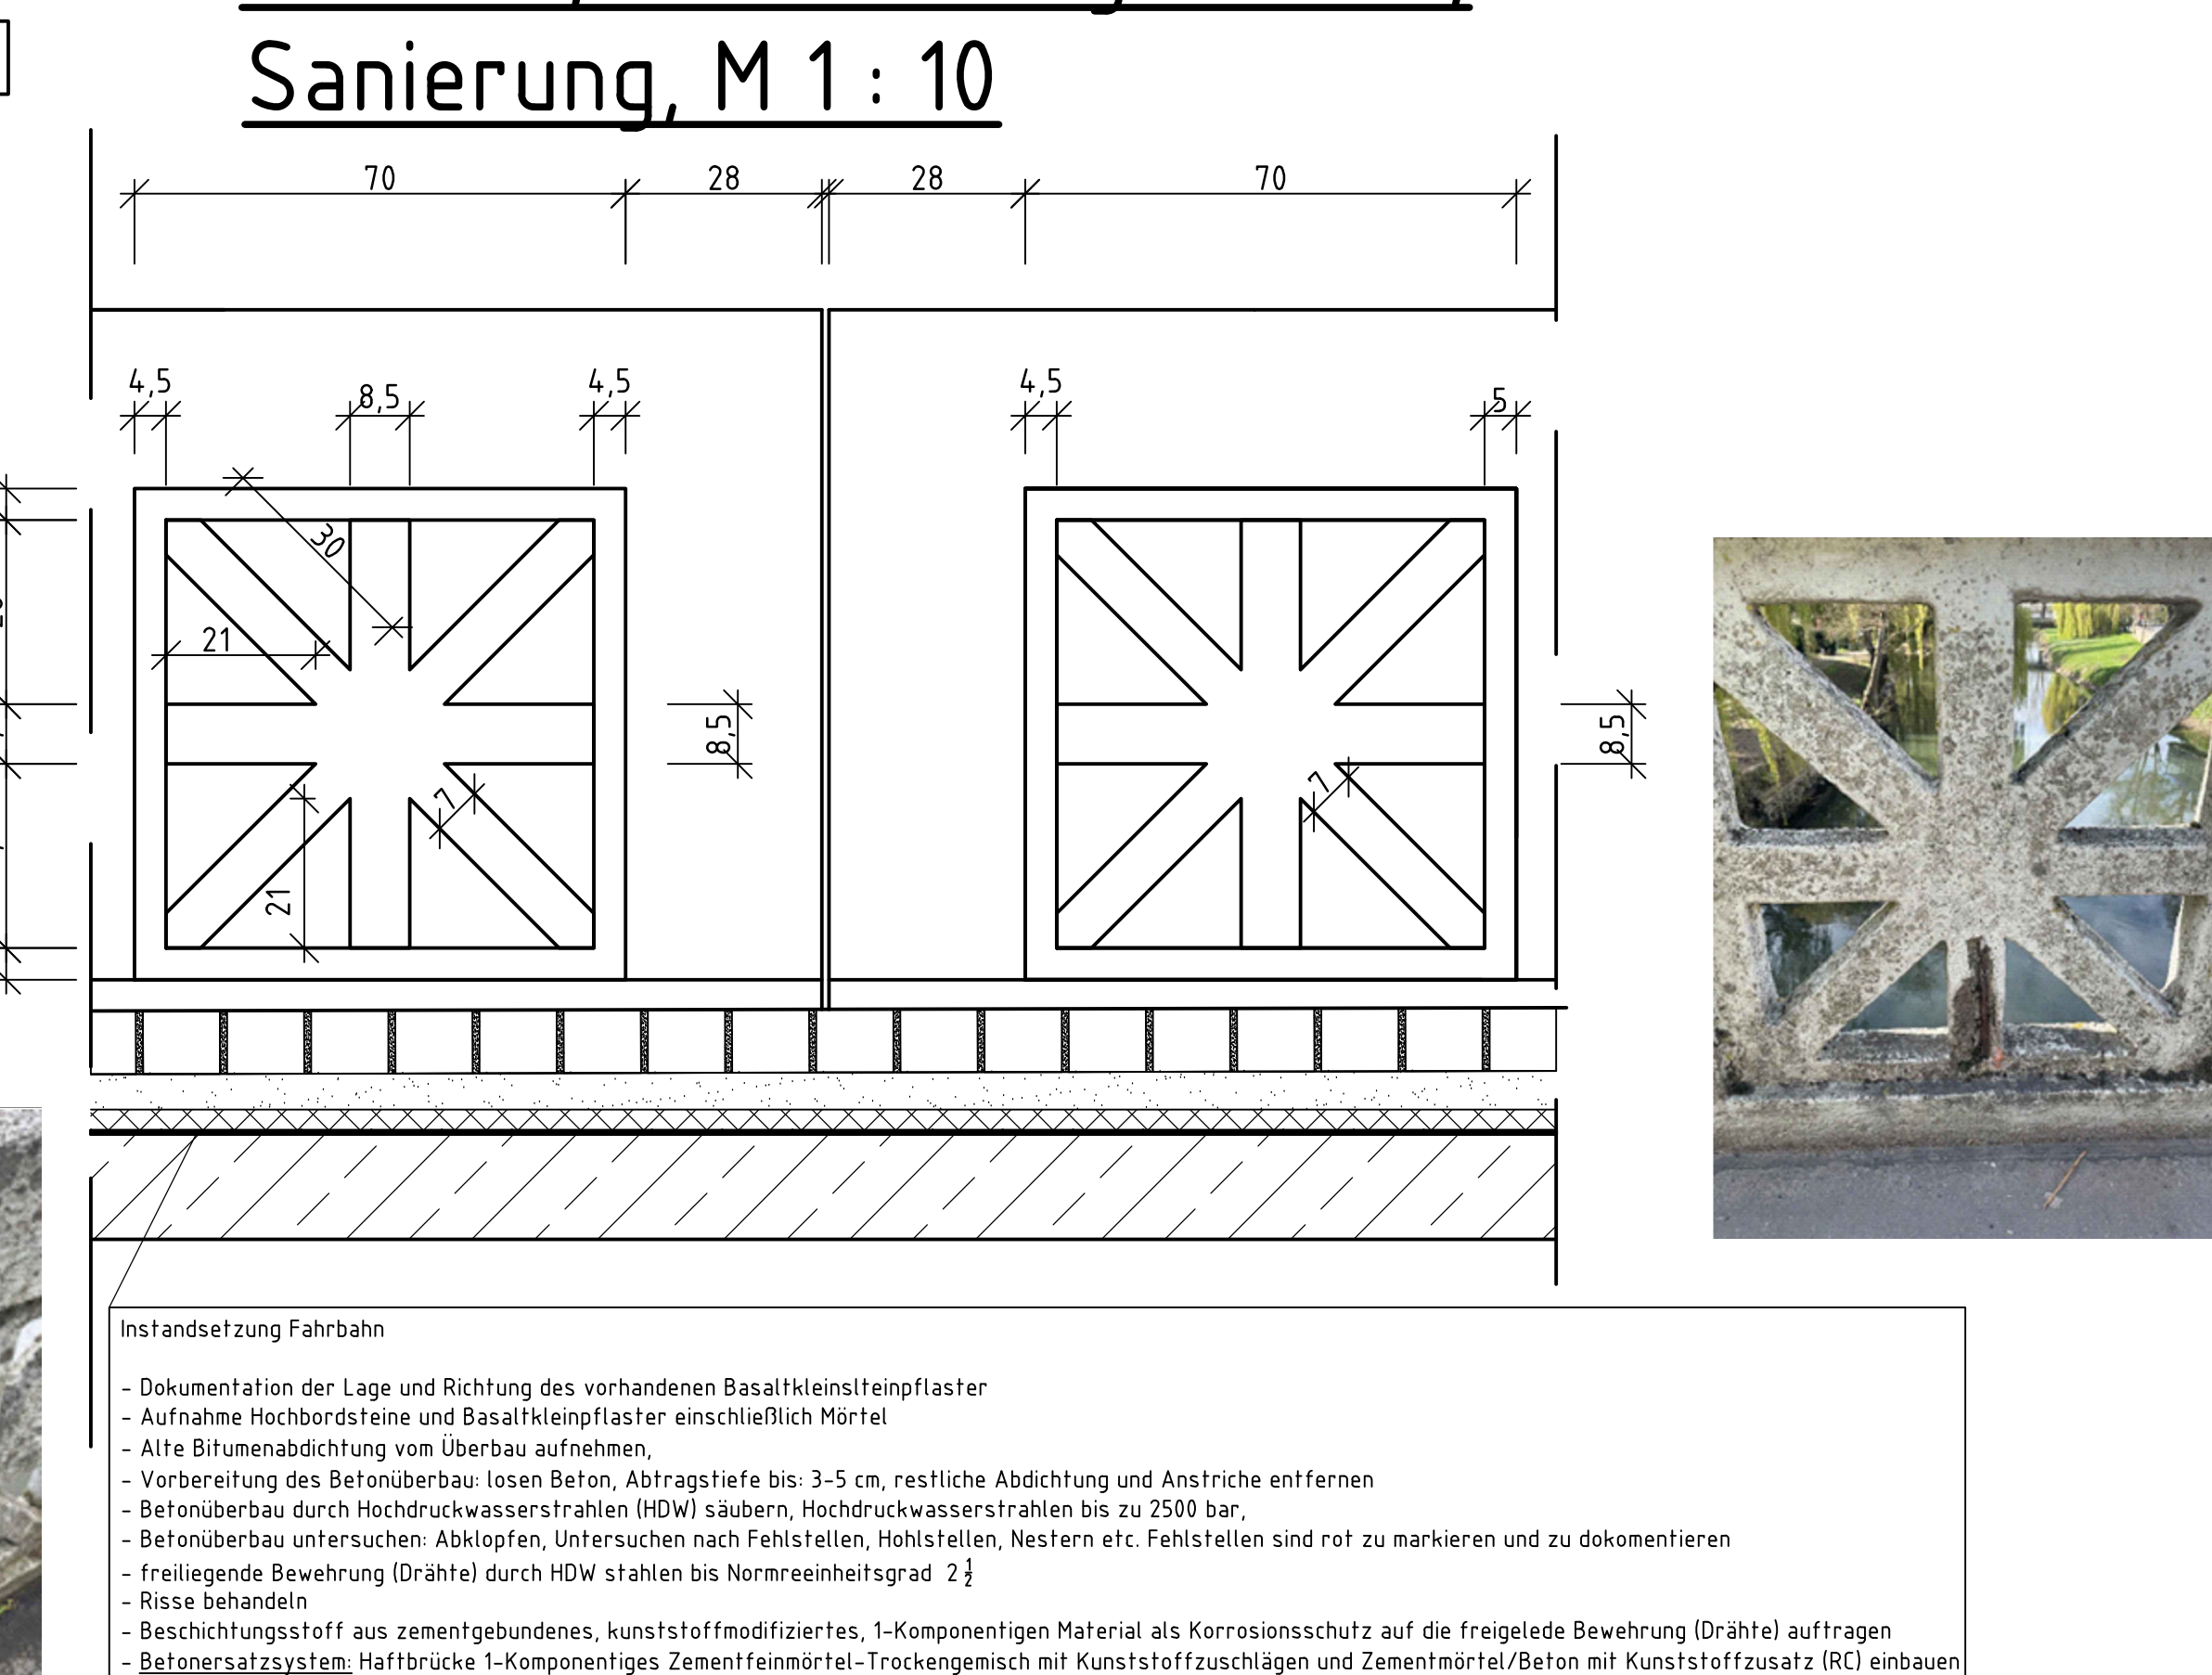


Sanierung, M 1 : 10

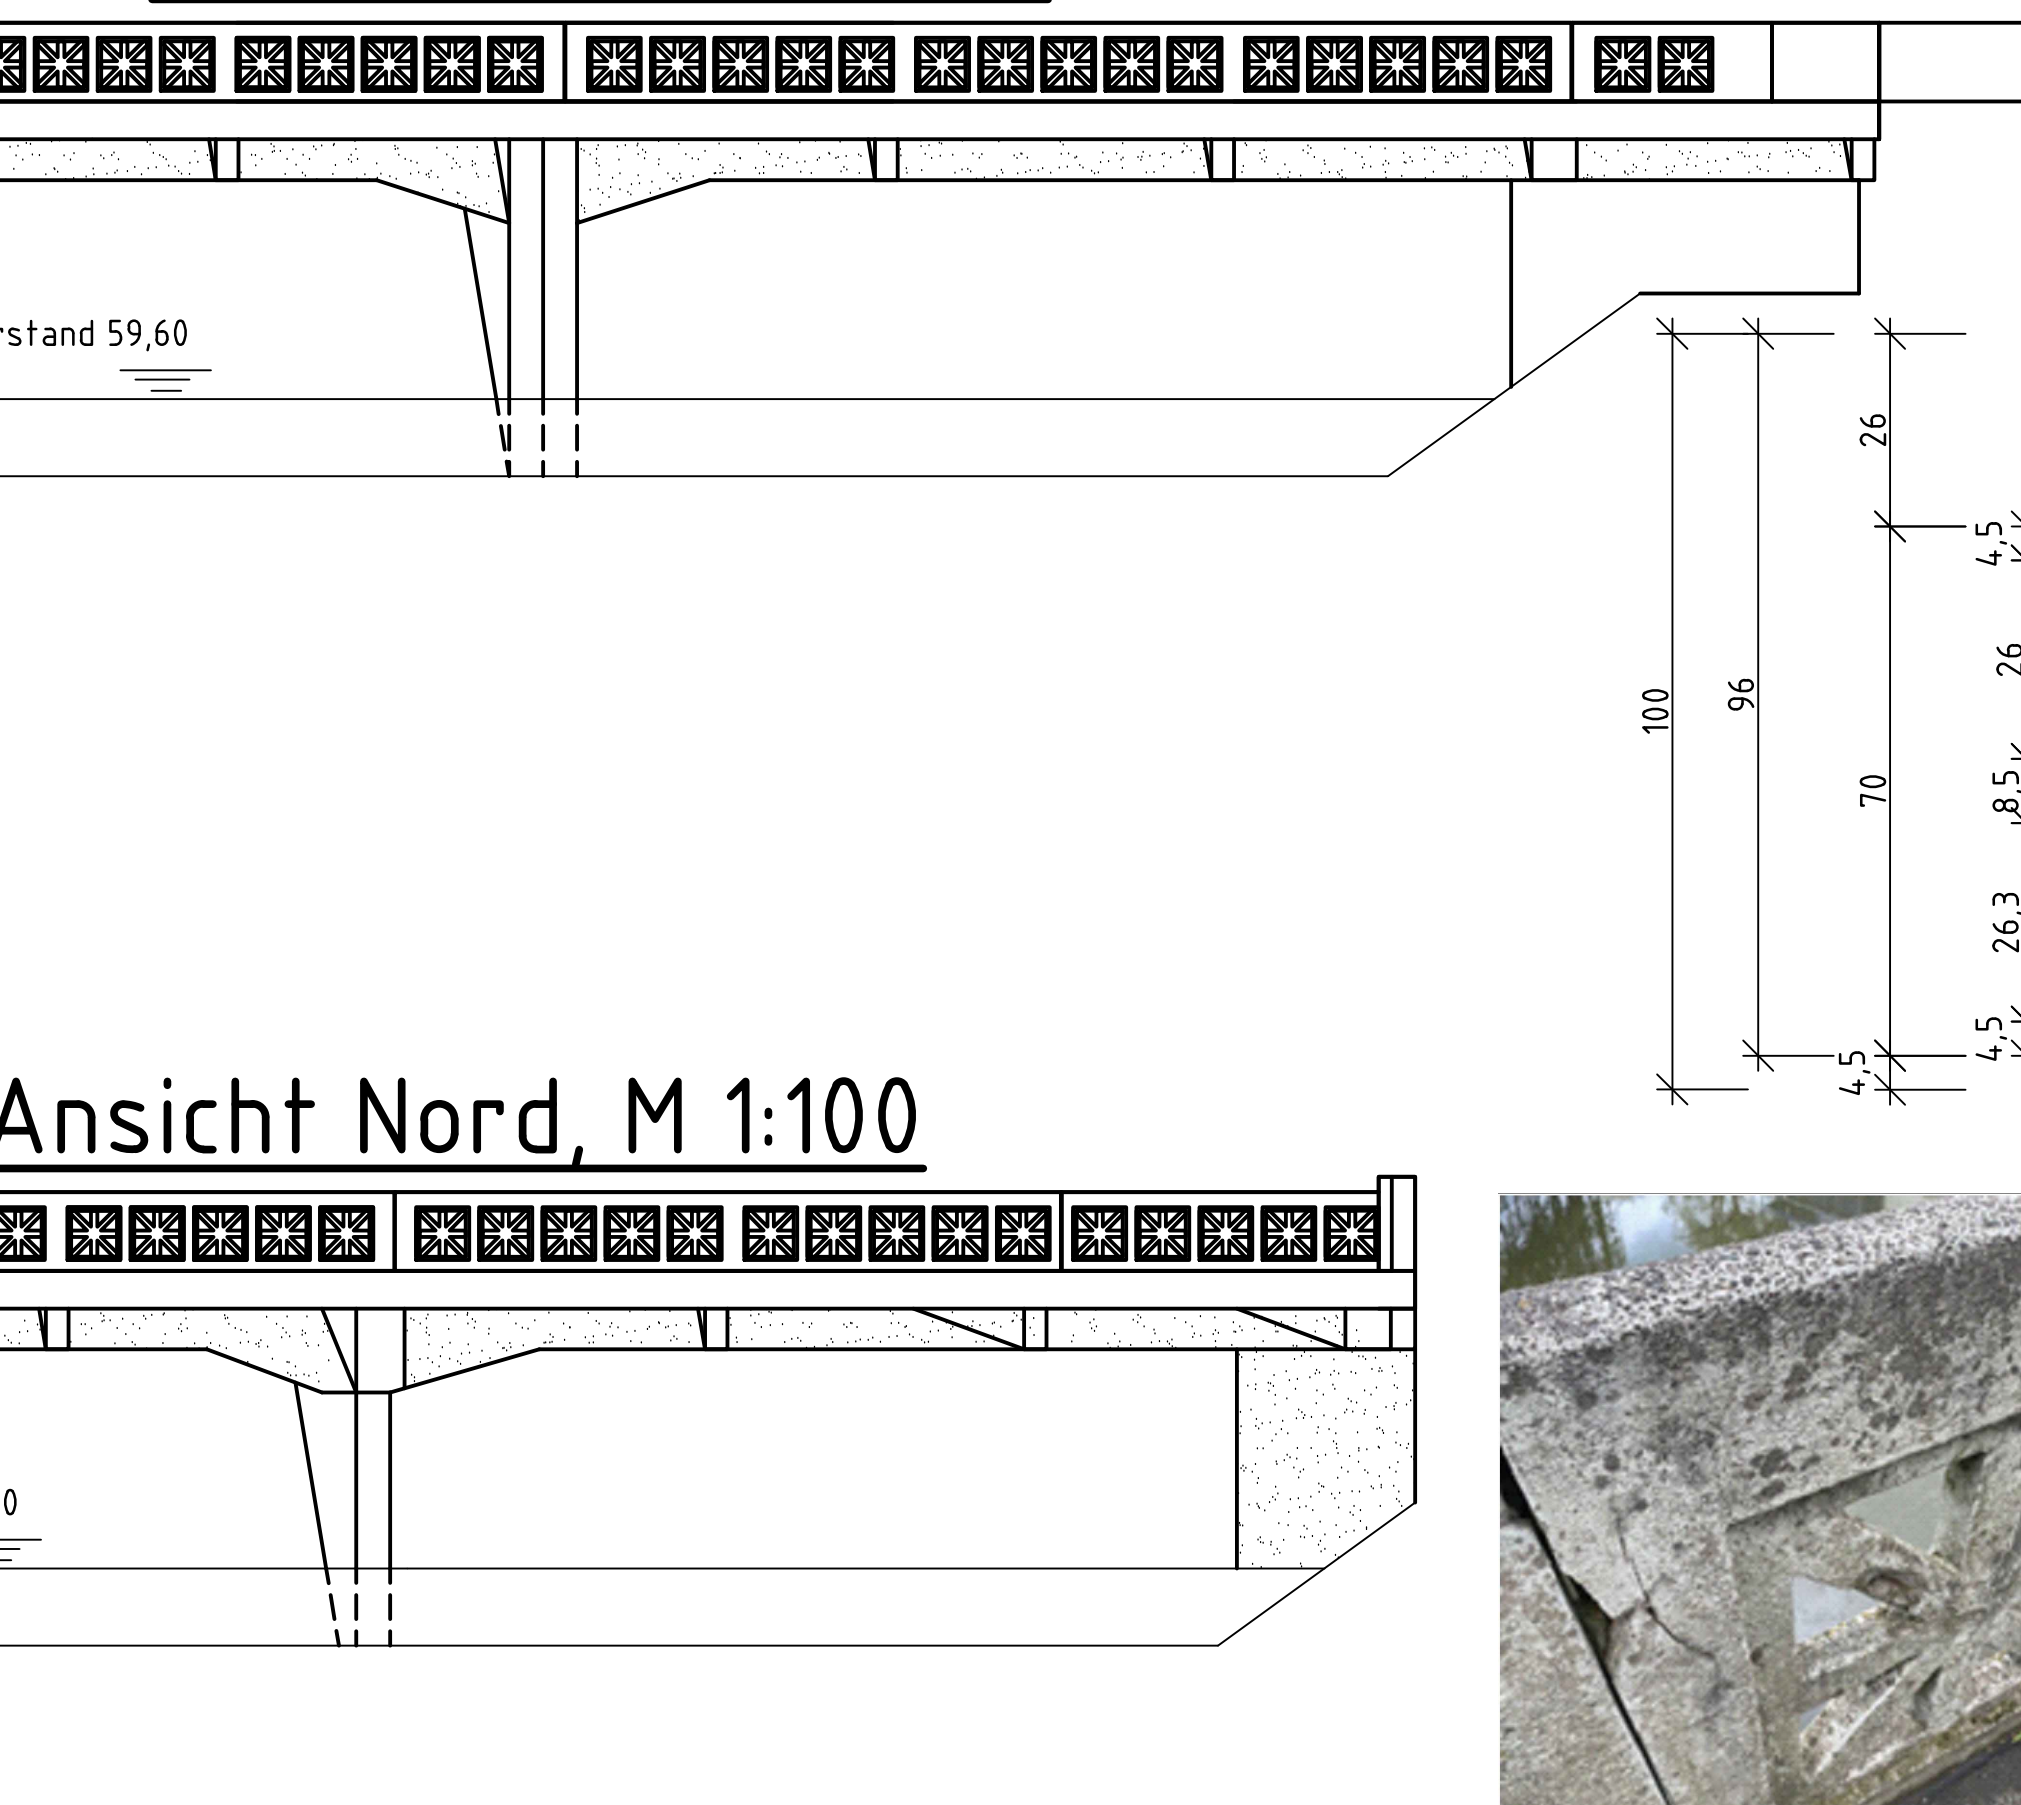


Ansicht Nord, M 1:100

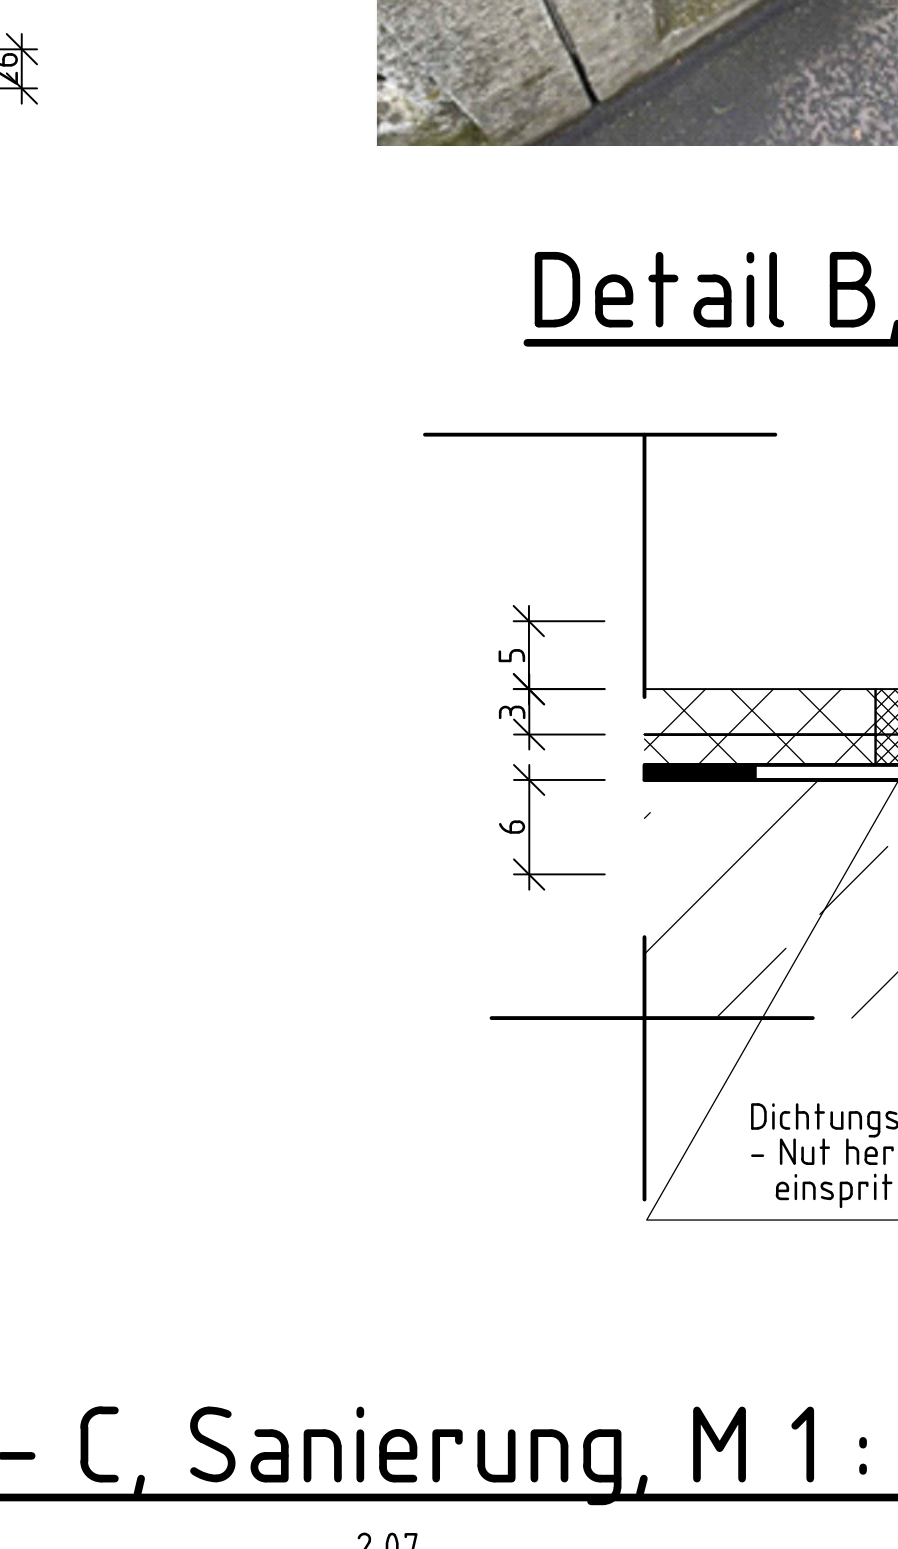


Detail A, Fahrbahnaufbau

Sanierung, M 1 : 25



-
- Technical drawing of a stone step profile. The drawing shows a cross-section of the step with the following dimensions (in cm):
- Overall width: 155
 - Top surface width: 155
 - Top surface thickness: 10
 - Inner width of the step: 73
 - Inner width of the base: 10
 - Base width: 155
 - Base thickness: 10
 - Base width (excluding side chamfers): 89
 - Side chamfer width: 38
- The drawing is labeled "Granitsteinpflaster 8/11 cm, Farbe: Dunkel" (Granite paving stones 8/11 cm, color: dark). A small inset image shows three dark, rectangular paving stones.

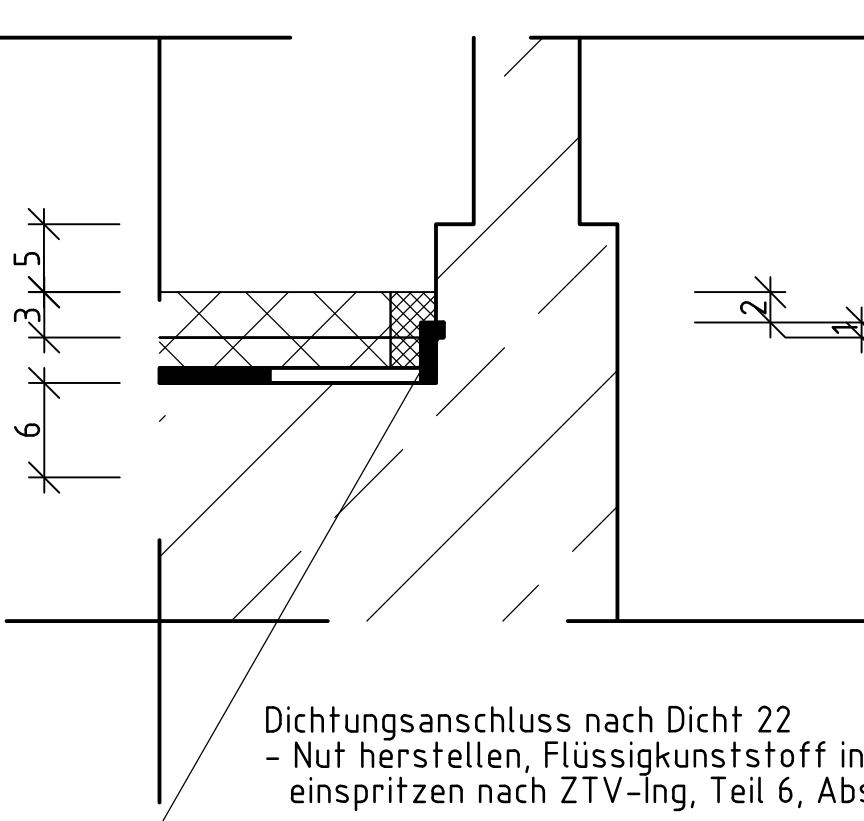

Schnitt C - C, Sanierung, M 1 : 10

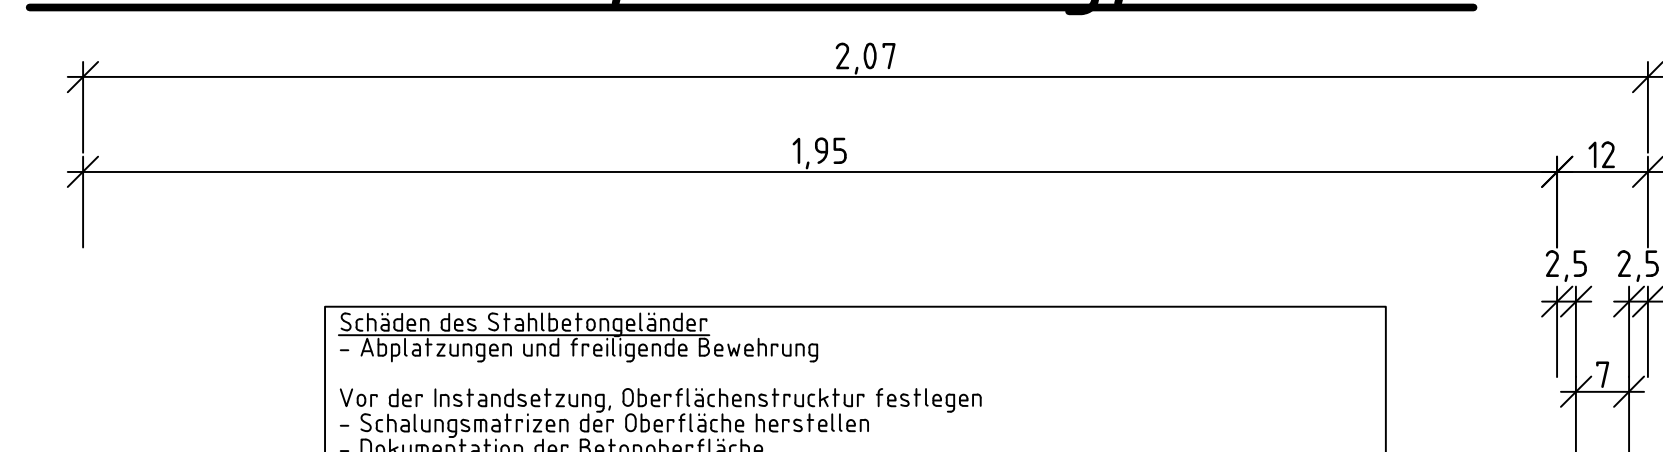

Überbauquerschnitt A - A, Sanierung, M 1:25

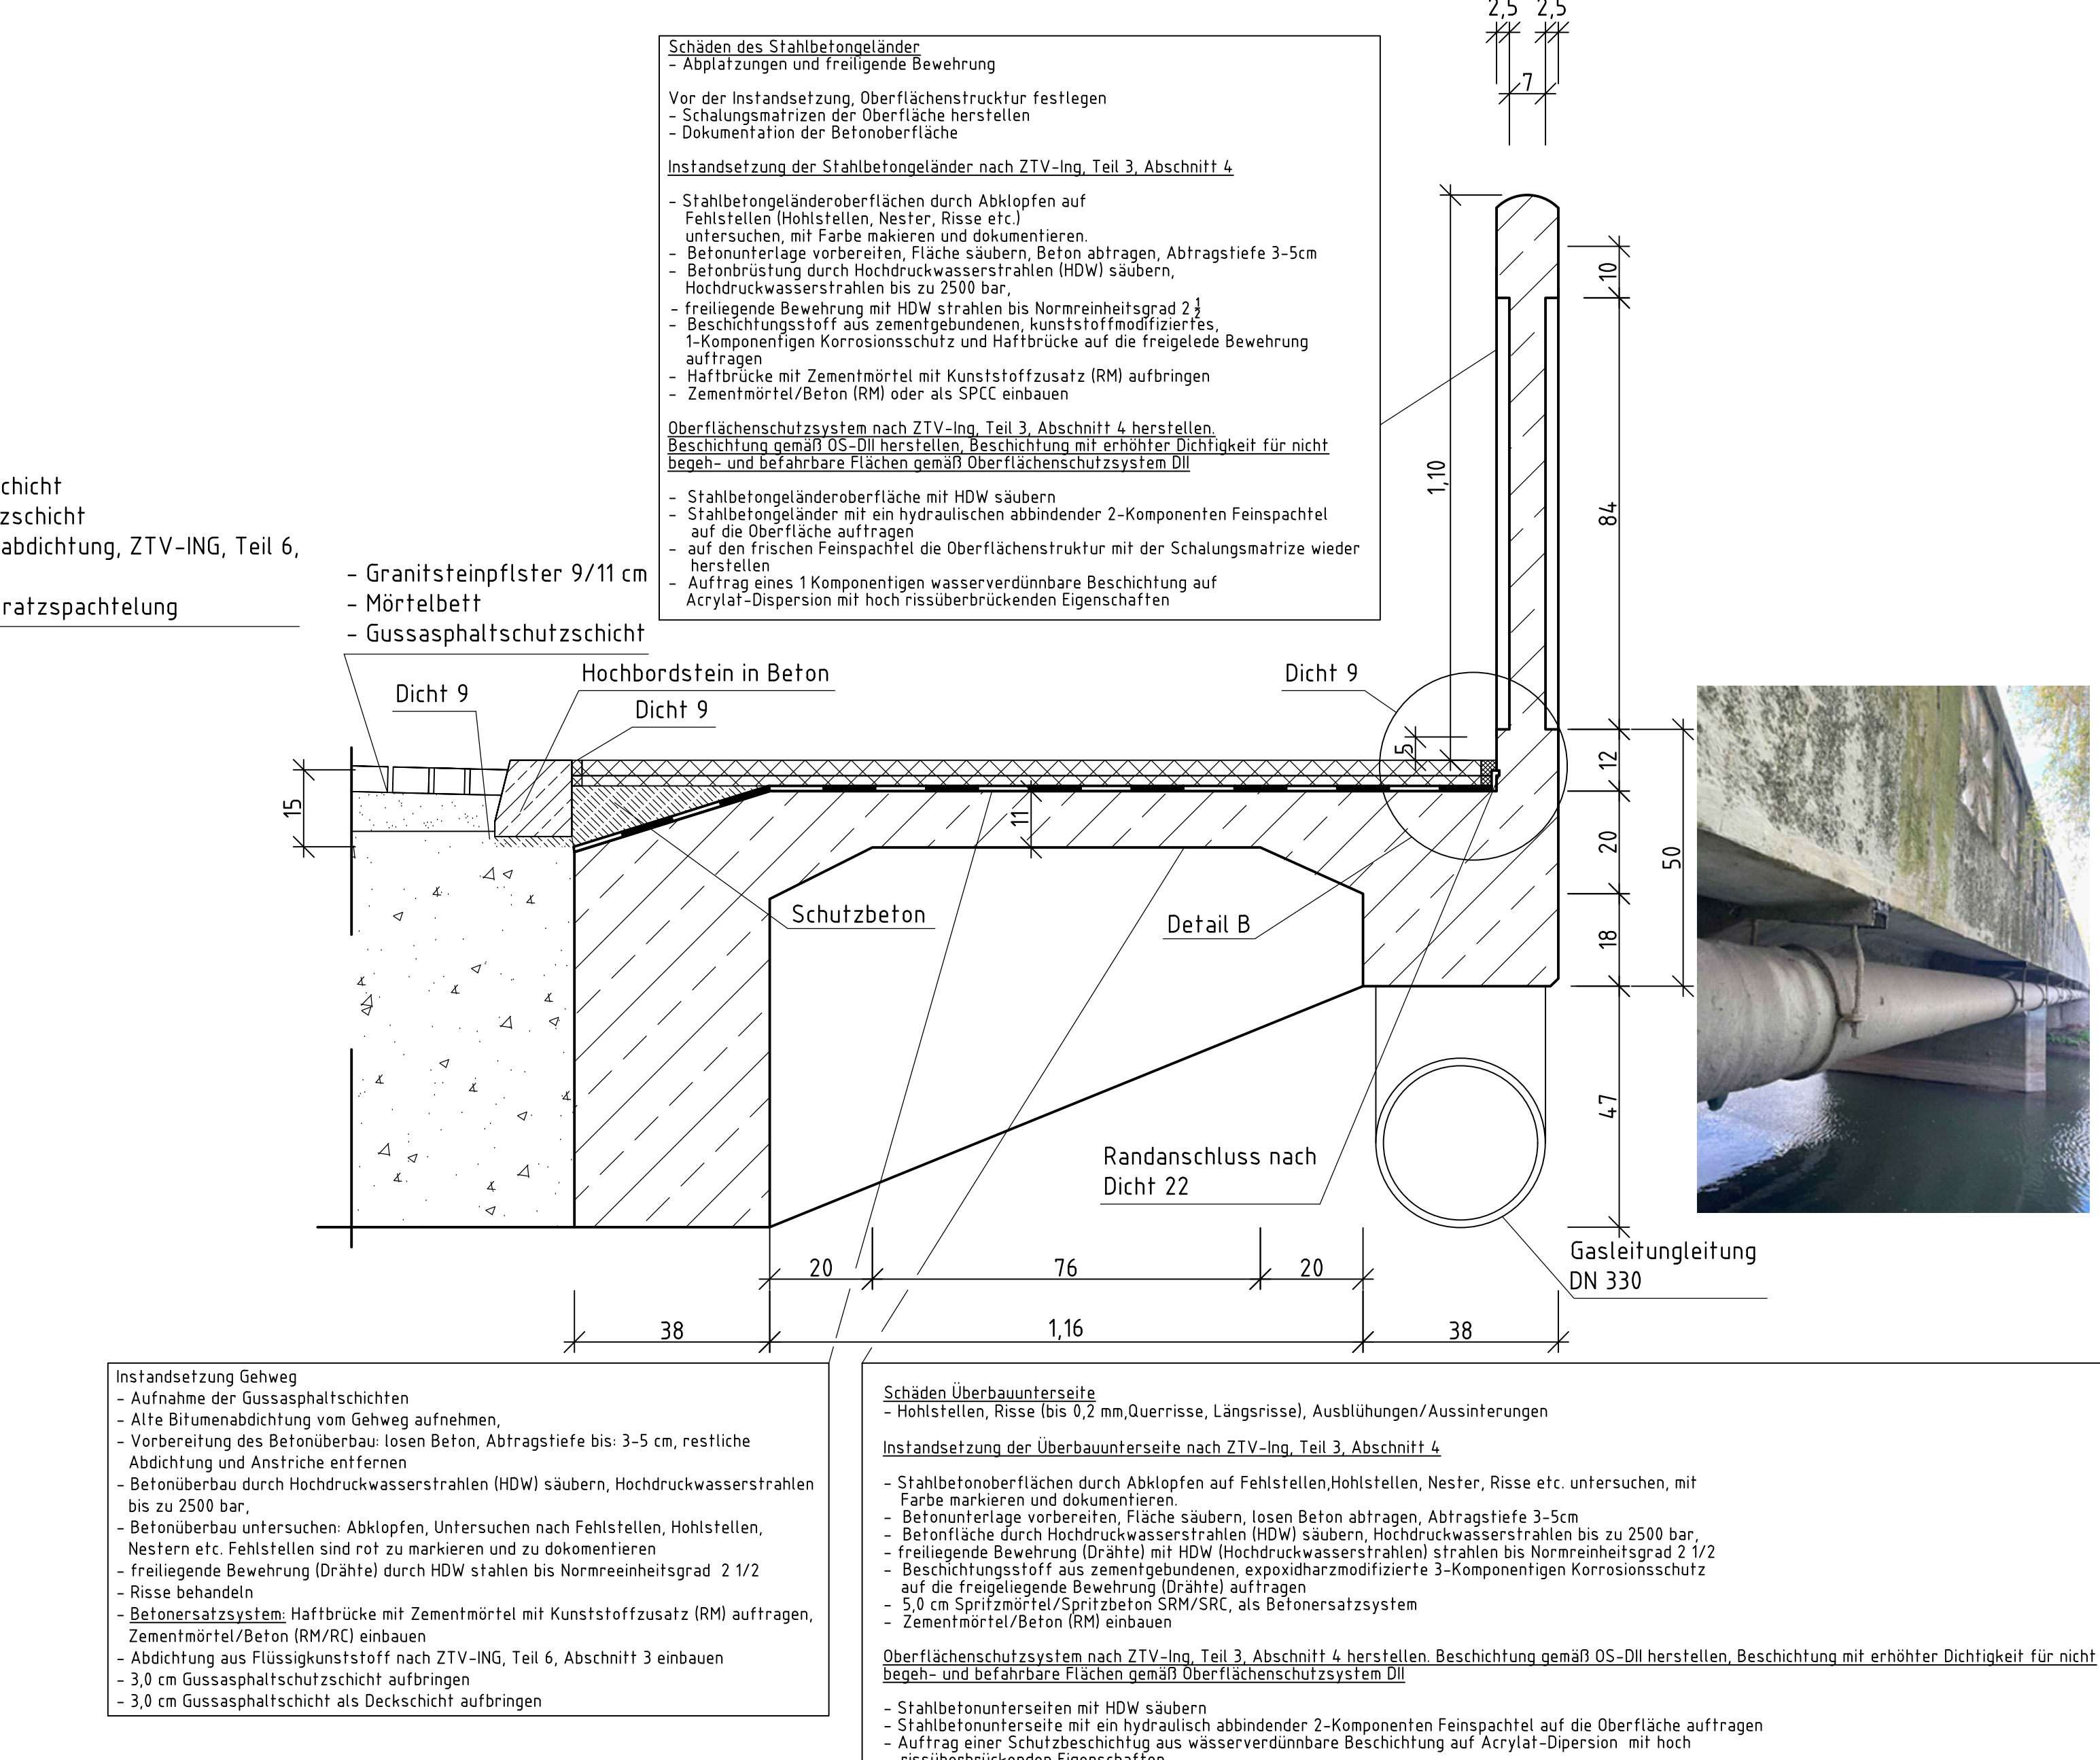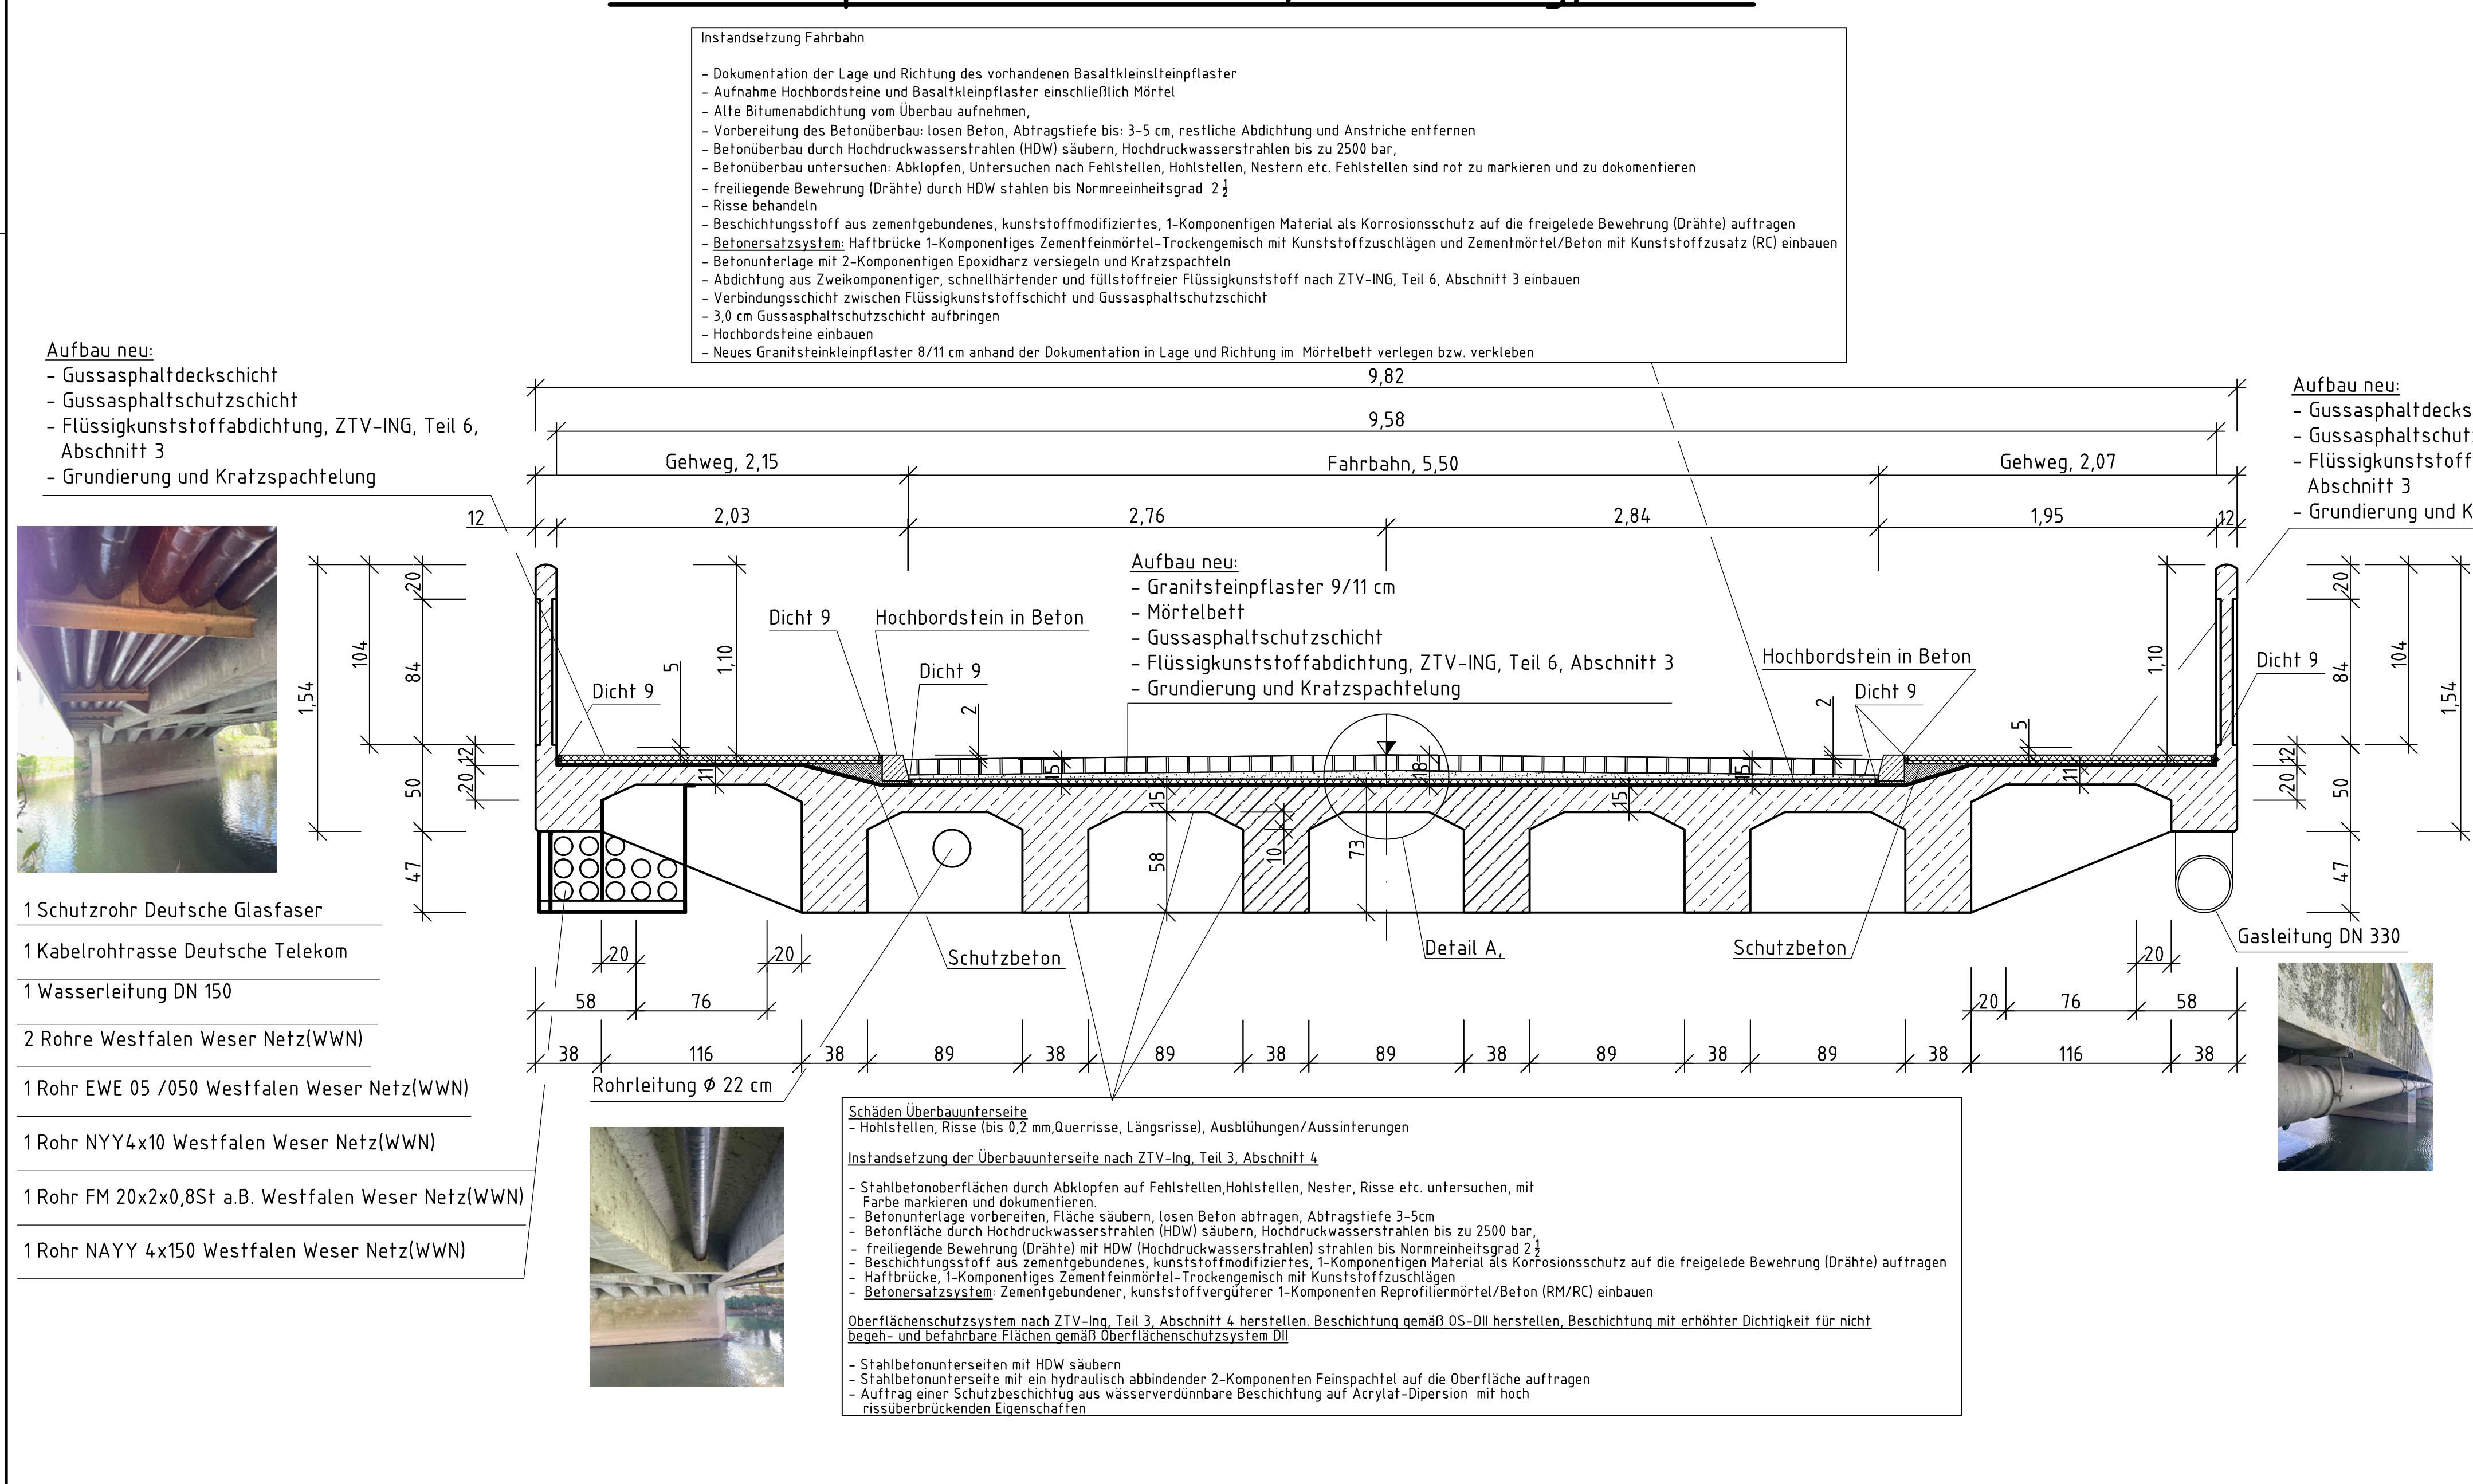

Baustoffangaben					
Bauteil:	Baustahl	Betongüte	Zement	Zementgehalt	Körnung
Überbau, Gehweg, Geländer					
Widerlager					
Schule					

Bauwerksdaten	
Bauart: *)	Betonplattenbalken
Einwirkungen	
Verkehrskategorie *) n. DIN EN 1991	
Verkehrsart *)	
Klasse der Anpralllasten gem. DIN EN 1991	
Milliärlastenklasse	
Einzelstulzenweite (s)	13,22 m / 13,07 m
Gesamtlänge zw. Endauflagern (s)	26,98 m
Gesamte Weite zw. Widerlagern (L)	12,48 m / 12,33 m
Kleinste Leuchte Höhe	
Kreuzungswinkel	90 gon
Breite zw. Geländern	9,58 m
Brückenfläche	251,85 m ²

Endgültige Abmessungen nach statischen,
konstruktiven und wirtschaftlichen Erfordernissen!

Alle sichtbaren Kanten sind mittels Dreilantleiten
1,5/1,5 mm zu brechen

[illegible]

Stadt Bünde – Amt für

Verkehrsplanung und Straßenbau

Im Auftrag