

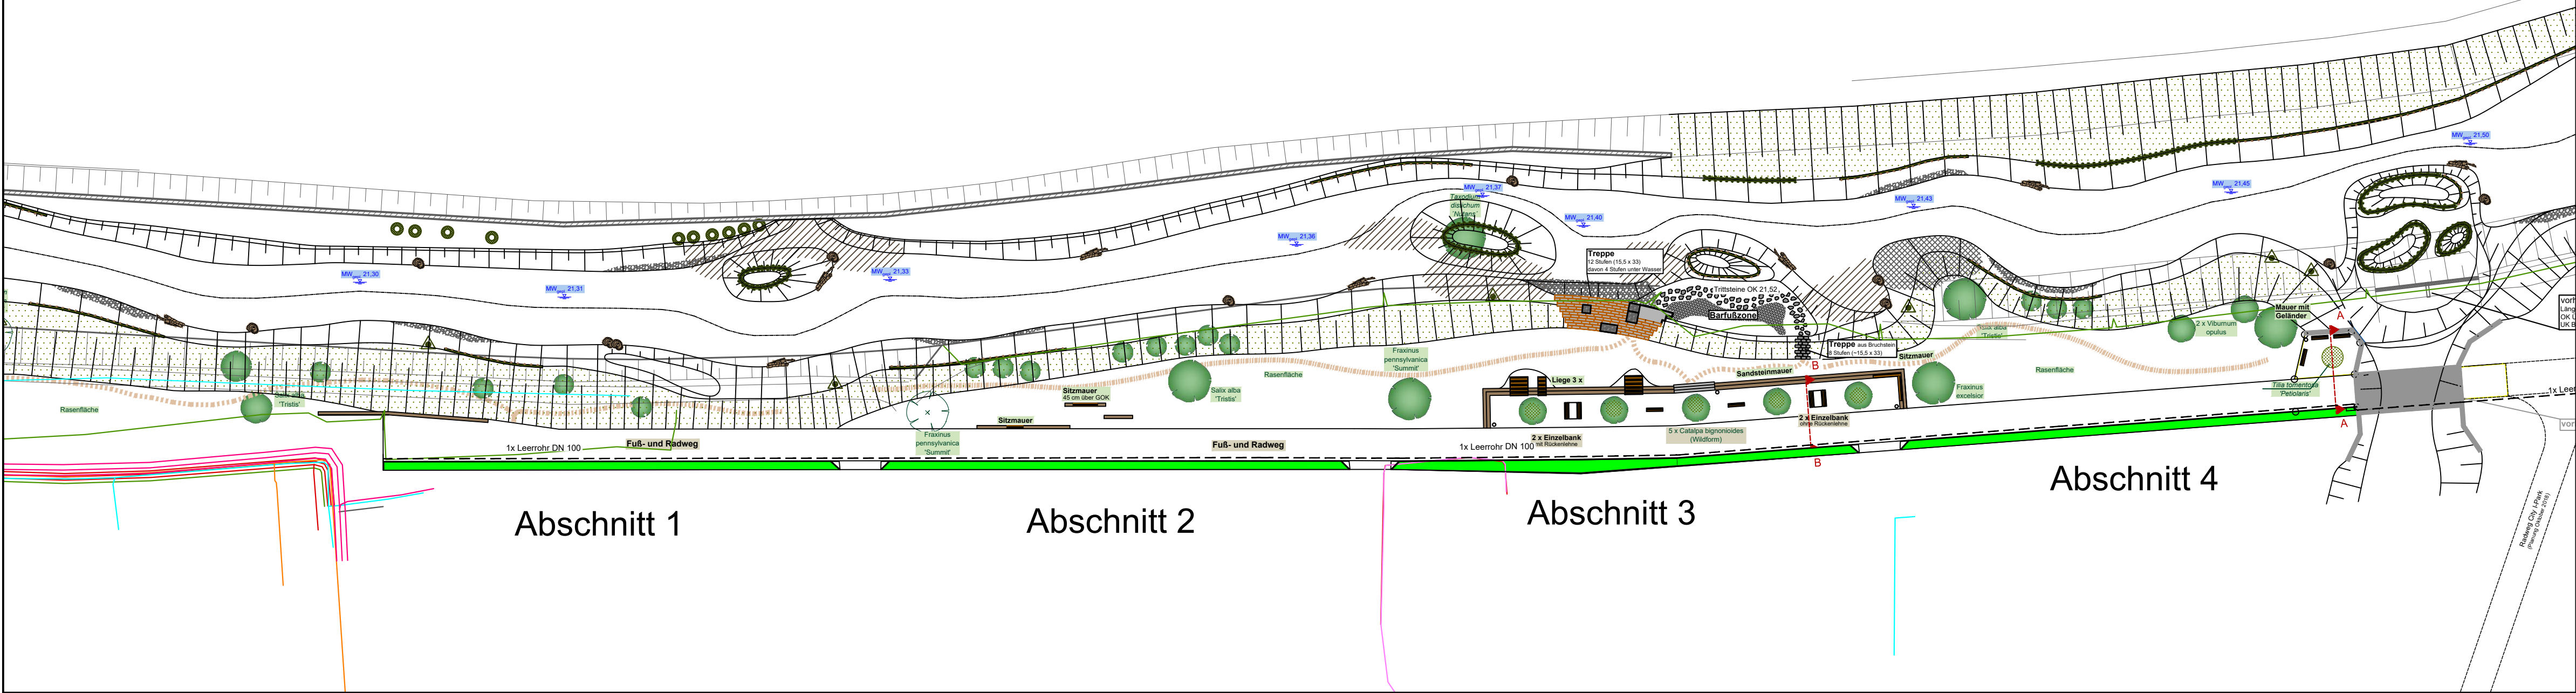



Abschnitt 1 = 55,30 m²

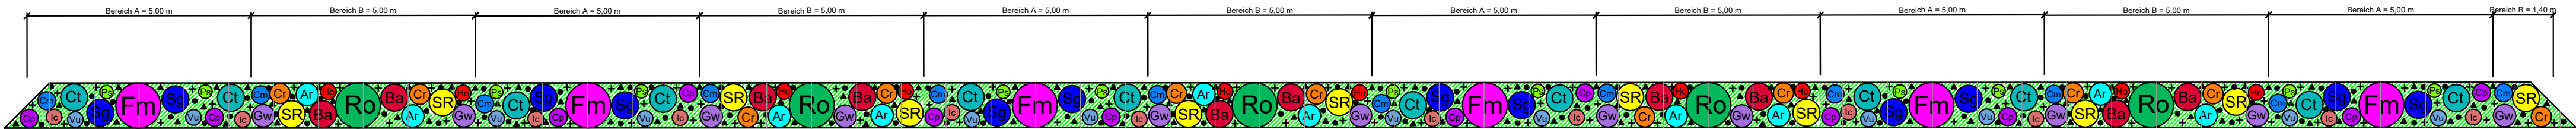

Abschnitt 2 = 56,40 m²

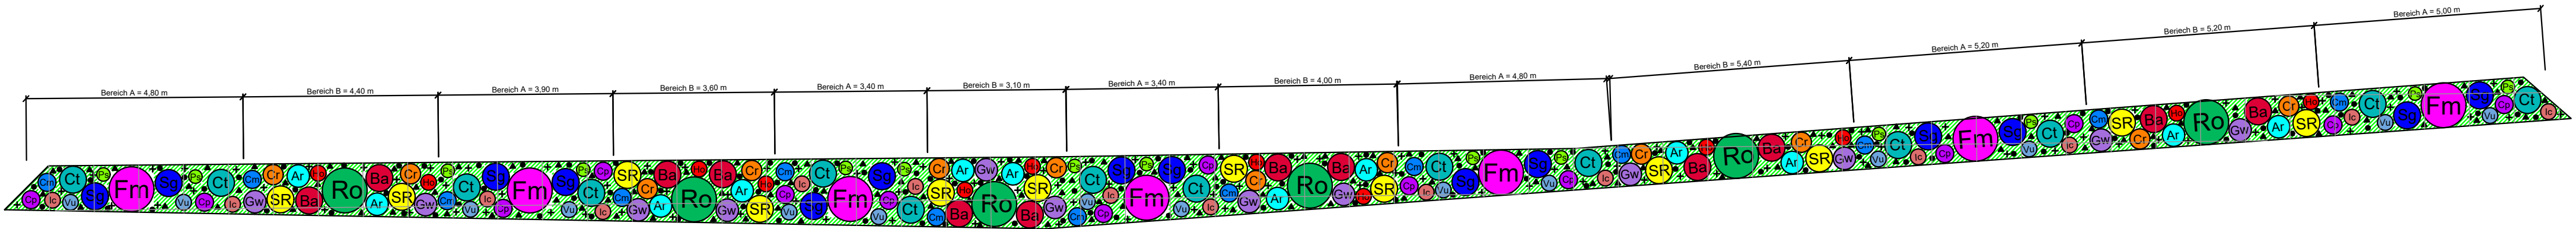

Abschnitt 3 = 65,20 m²

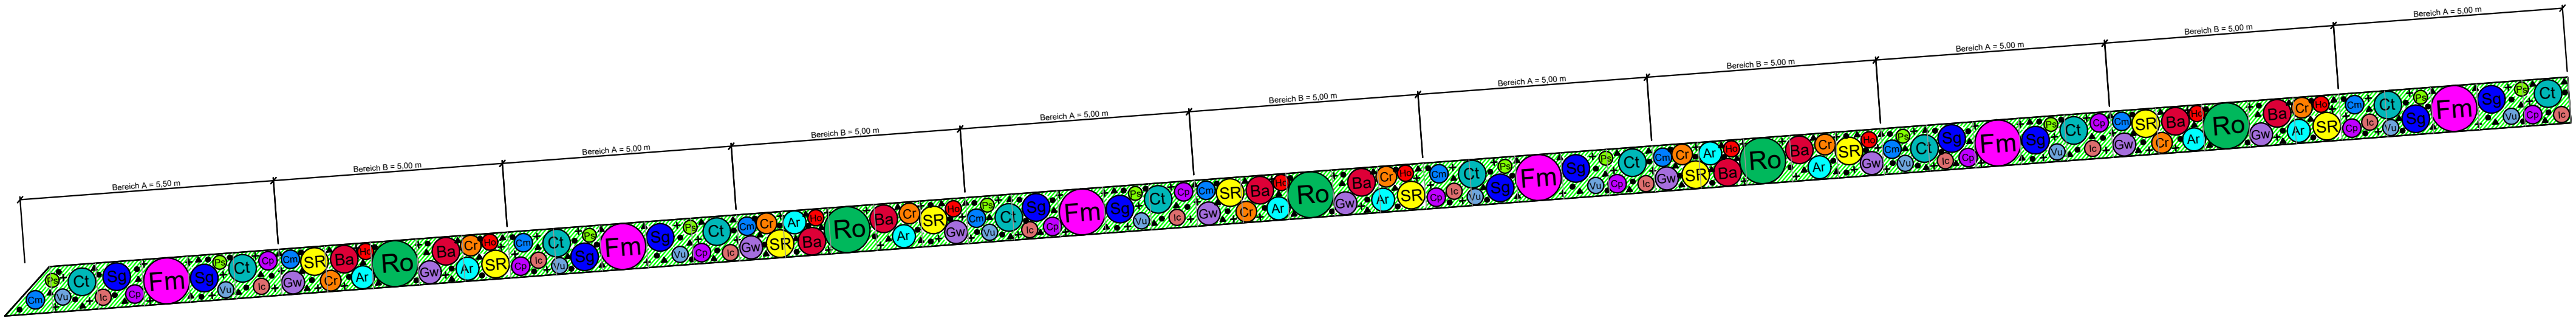

Abschnitt 4 = 55,50 m²

Legende:

Bereich A

Fm	Fuchsia magellanica var.gracilis	1 Stck / 10 m²
Ct	Ceanothus thyrsiflorus	2 Stck / 10 m²
Sg	Salvia guaranítica 'Black and Blue'	2 Stck / 10 m²
Cp	Cerastigma plumbaginoides	2 Stck / 10 m²
Vu	Veronica umbrosa 'Gregoria Blue'	2 Stck / 10 m²
Ps	Pulmonaria saccharata 'Schrimps on the Barbie'	2 Stck / 10 m²
Ic	Imperata cylindrica 'Red Baron'	2 Stck / 10 m²

Bereich B

Ro	Rosmarinus officinalis 'Arp'	1 Stck / 10 m²
SR	Salvia greggii 'Royal Bumble'	2 Stck / 10 m²
Ba	Bistorta amplexicaule 'Blackfield'	2 Stck / 10 m²
GW	Geranium x wallichianum 'Rozanne'	2 Stck / 10 m²
Ar	Agastache x rugosa 'Black Adder'	2 Stck / 10 m²
Cr	Ceranthus ruber 'Coccineus'	2 Stck / 10 m²
He	Helleborus x orientalis 'Double Ellen Red'	2 Stck / 10 m²

Vermittler

Gm	Centaurea montana 'Grandiflora'	2 Stck / 10 m²
----	---------------------------------	----------------

Bodendecker

	Polypodium vulgare	10 Stck / m²
	Vinca major (Naturform)	10 Stck / m²
	Heuchera sanguinea 'Leuchtkäfer'	10 Stck / m²
	Viola odorata 'Königin Charlotte'	10 Stck / m²

Geophyten

+	Camassia quamash	3 er Gruppen
▲	Tulipa 'Little Beauty'	5 er Gruppen
•	Scilla bifolia	10 er Gruppen

