


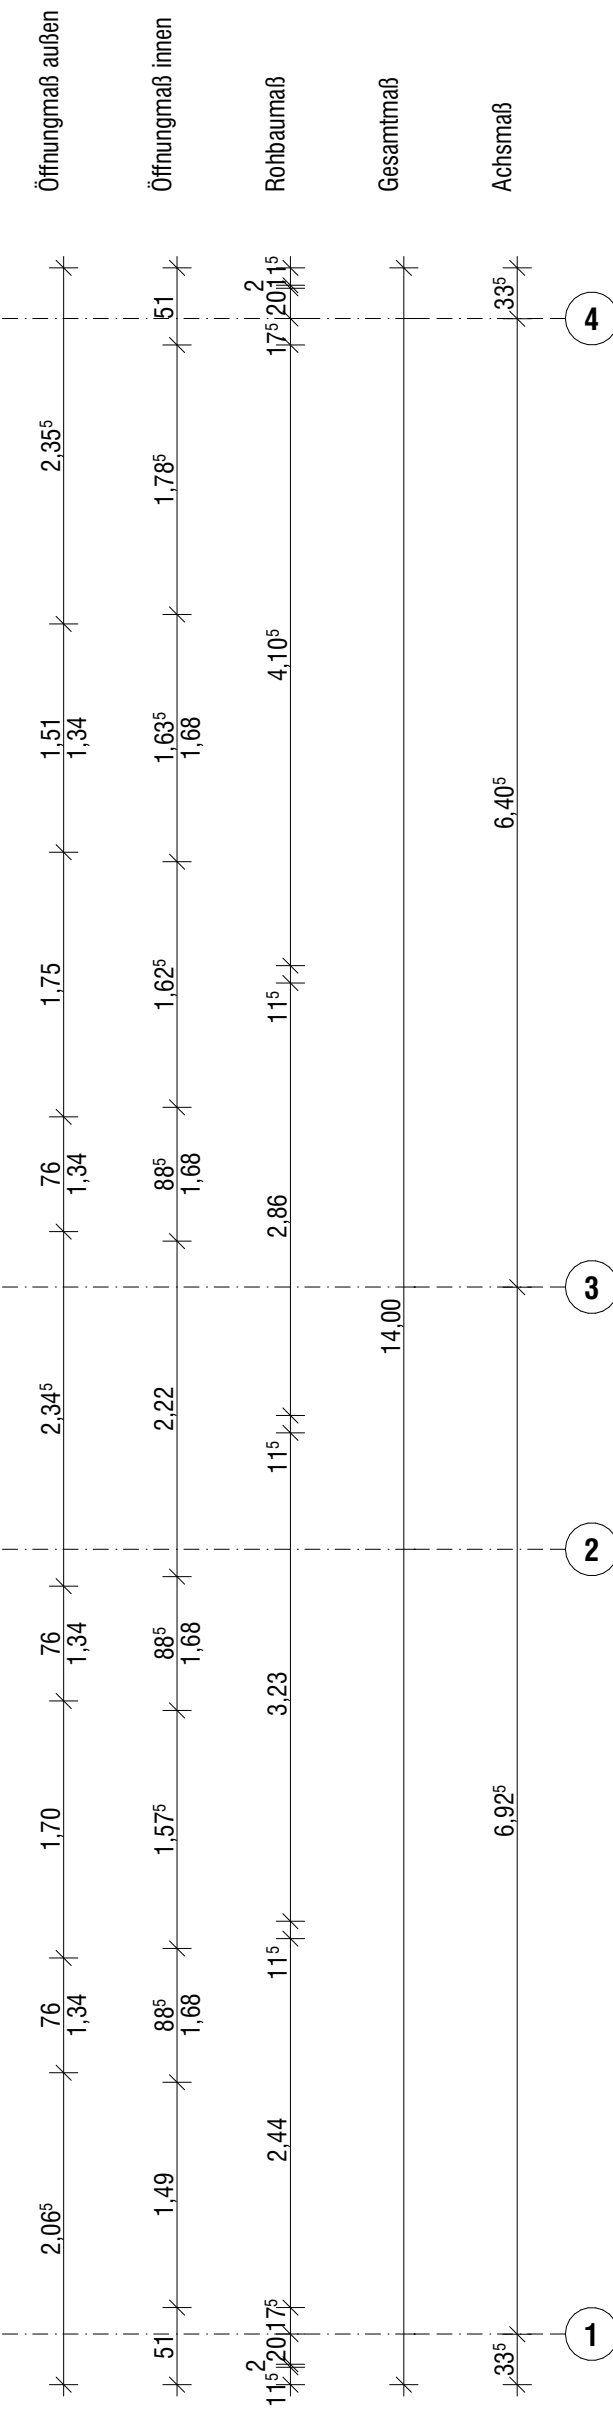

Bauherr